Copyright of:
Architectural & Planning Services
15 West Street
Shoreham By Sea
West Sussex
BN43 5WF
01273 441009 (after 6pm)
07856899101
e-mail: penwhitdy15@yahoo.co.uk

Project:
Proposed rear extension at:
61 Berriedale Drive
Lancing
Sussex

Title:
BLOCK & Location PLAN

Client: C Browning
Scale: 1:500,1:1250 @ A3 paper size
Date: 12.1.2012
Drawn: BW
Drg. No. 03
Rev'n

Note: All dimensions to be checked on site.

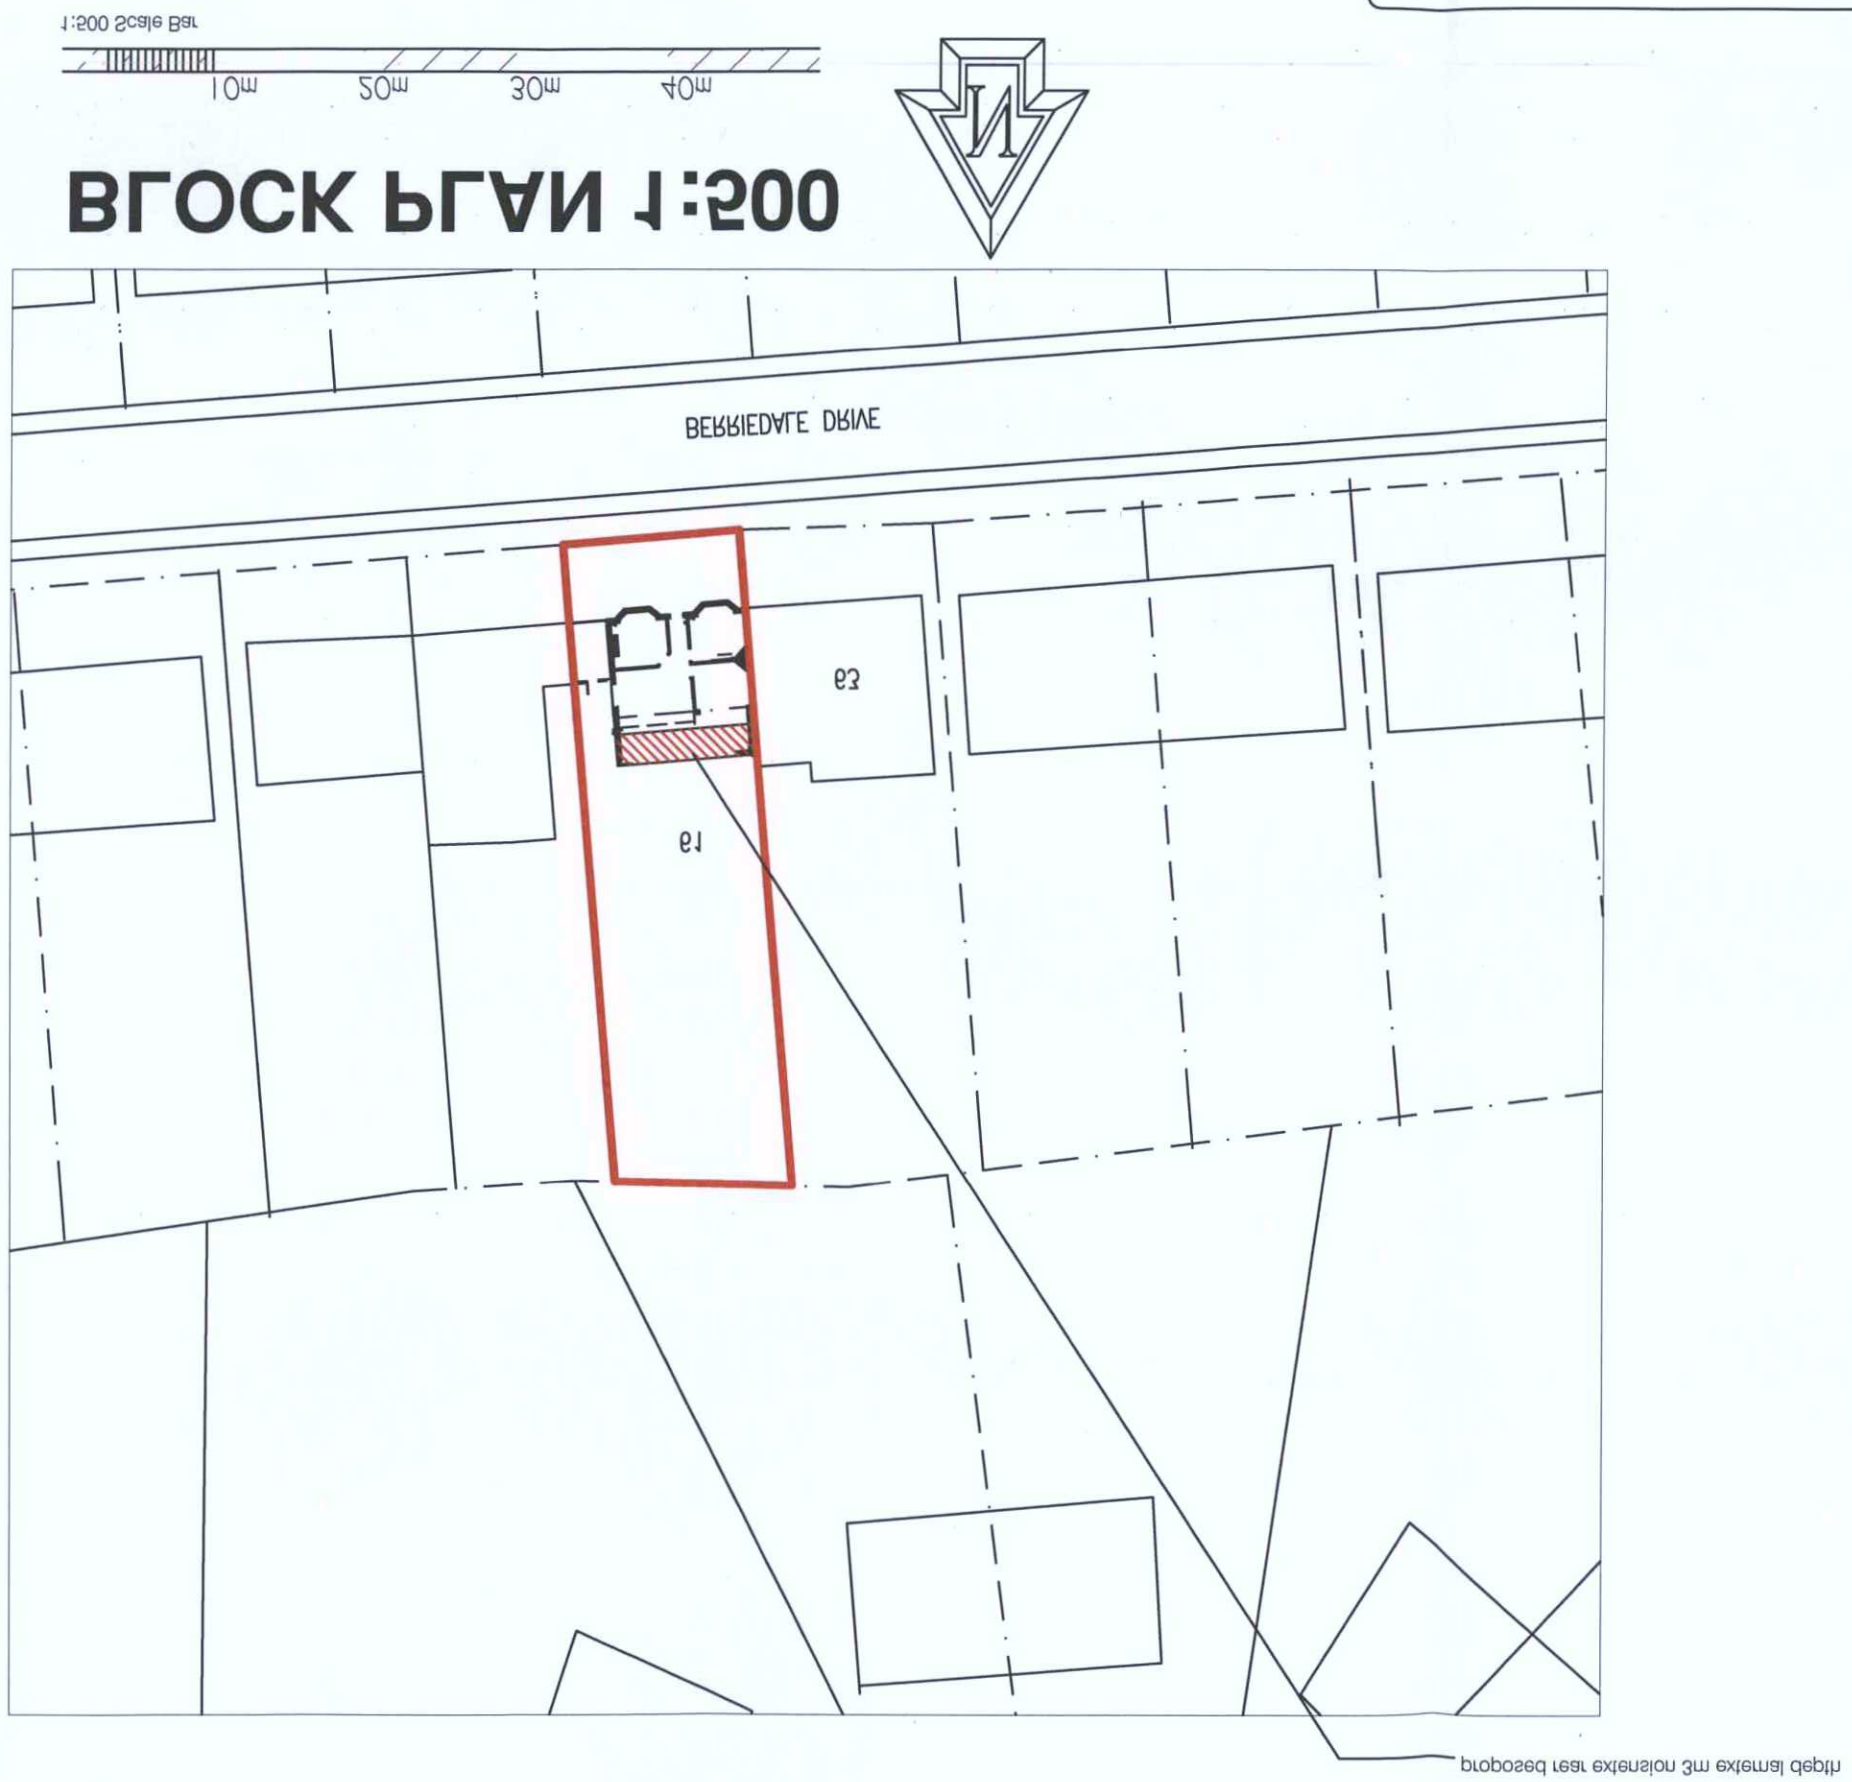



ADUR DISTRICT COUNCIL
PLANNING DIVISION
Amendments
5/8/2012
NAL 1:1