1:50 0 1 2 3 4 5 6 7 8 9 10

1:100 0 1 2 3 4 5 6 7 8 9 10

1:500 0 10 20 30 40 50

1:1250 0 10 20 30 40 50 60 70 80 90 100

DIMENSIONS IN METRES



EXISTING ELEVATIONS

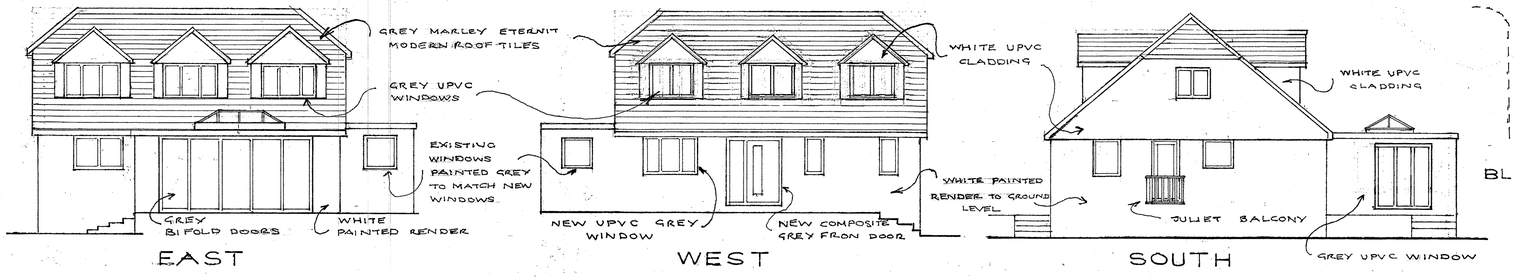

PROPOSED ELEVATIONS

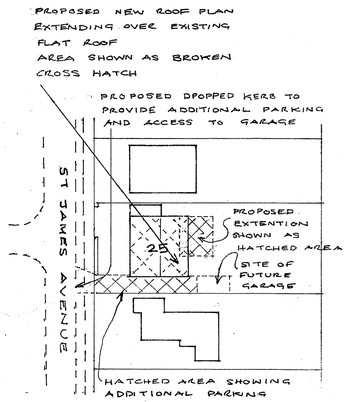

BLOCK PLAN SCALE 1:500

CROWN COPYRIGHT RESERVED



LOCATION PLAN SCALE 1:1250

CROWN COPYRIGHT RESERVED

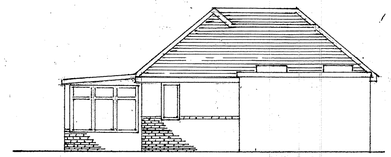

EXISTING NORTH ELEVATION

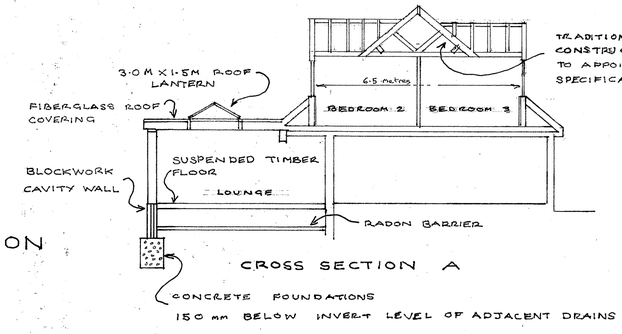

TRADITIONAL TIMBER ROOF CONSTRUCTION USING PURLINS TO APPOINTED ENGINEERS SPECIFICATIONS

CROSS SECTION A

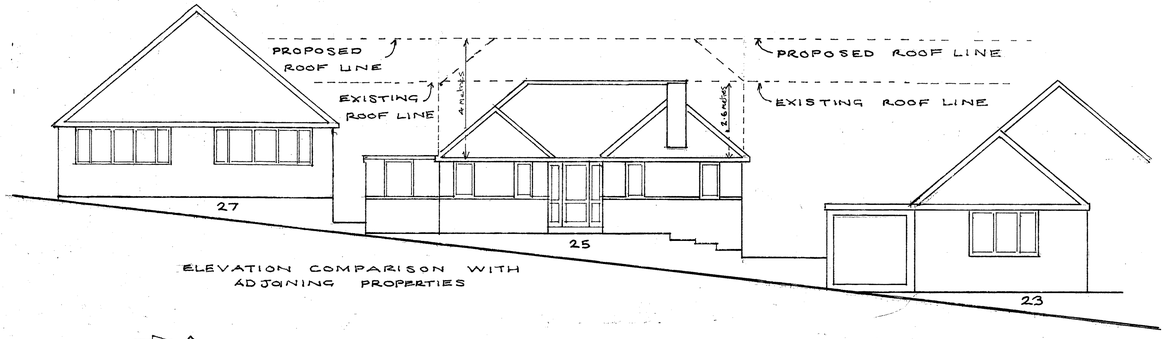

ELEVATION COMPARISON WITH ADJOINING PROPERTIES

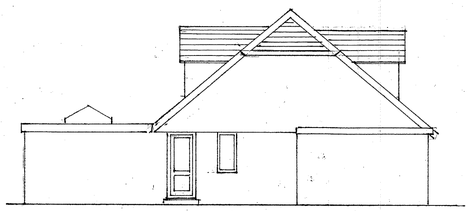

PROPOSED NORTH ELEVATION

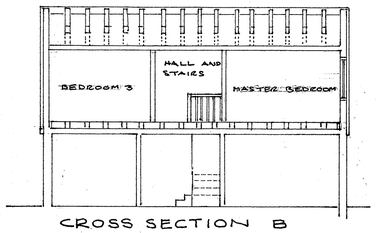

CROSS SECTION B

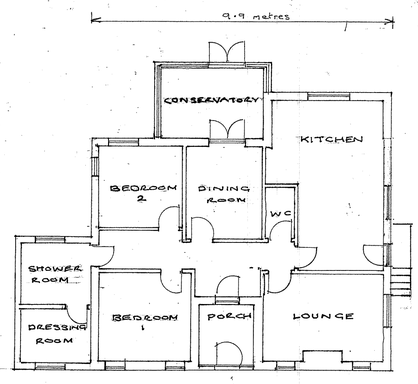

EXISTING GROUND FLOOR PLAN

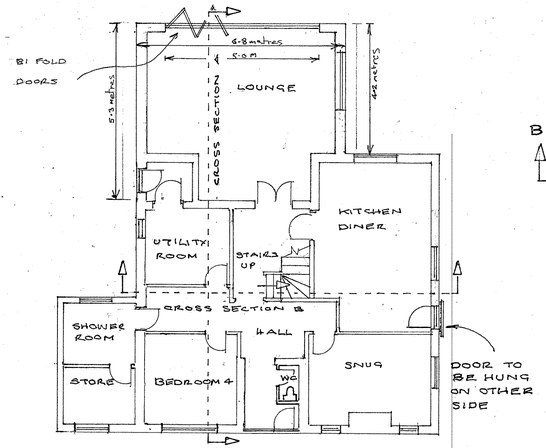

PROPOSED GROUND FLOOR PLAN

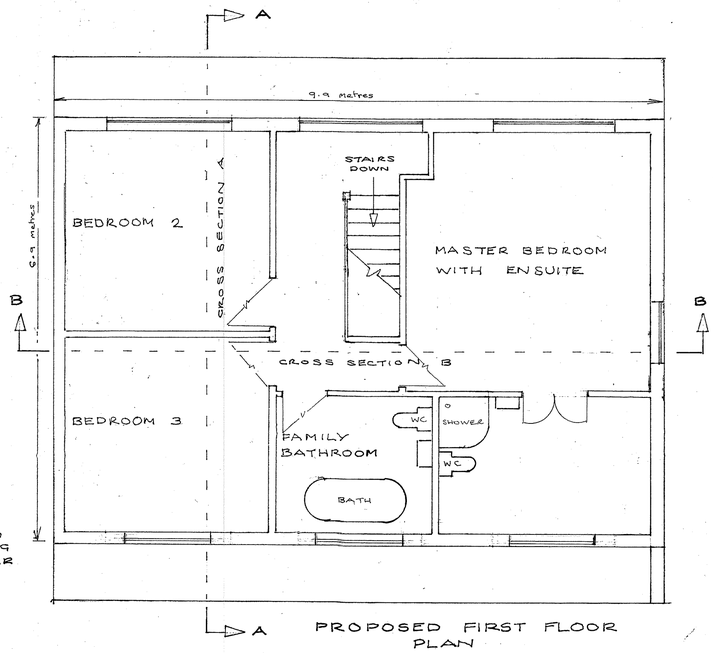

PROPOSED FIRST FLOOR PLAN

PROPOSED FIRST FLOOR EXTENTION AND REAR EXTENTION
TO
25 ST JAMES AVENUE
NORTH LANCING
WEST SUSSEX BN15 0NX
FOR MR P L GOOCH

DATE 01-05-2020

DRAWING NO. 600/02/20

SCALES; 1-50 1-100 1-500 1-1250
PAPER SIZE A1

DRAWN BY P L GOOCH
COPYRIGHT RESERVED

AMENDED 27/06/20
TO BE READ IN CONJUNCTION WITH DRAWING NO. 600/03/20
AMENDED 25/08/20