

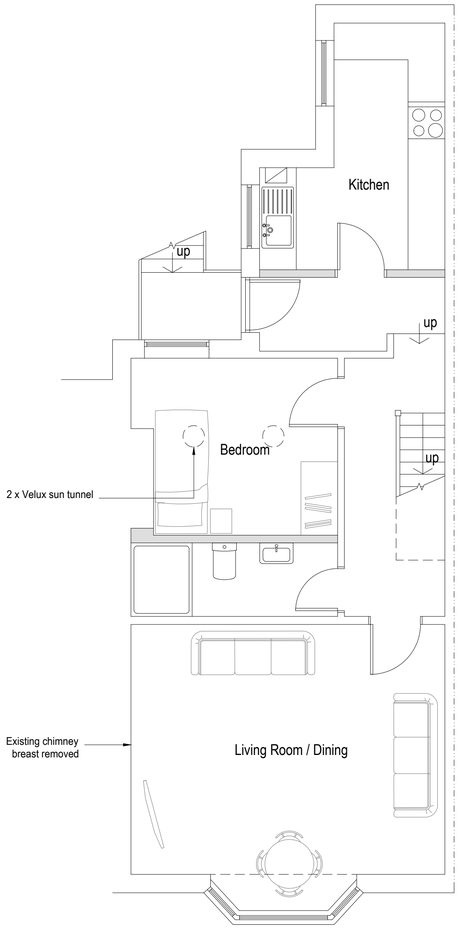



Proposed First Floor Plan 1:50

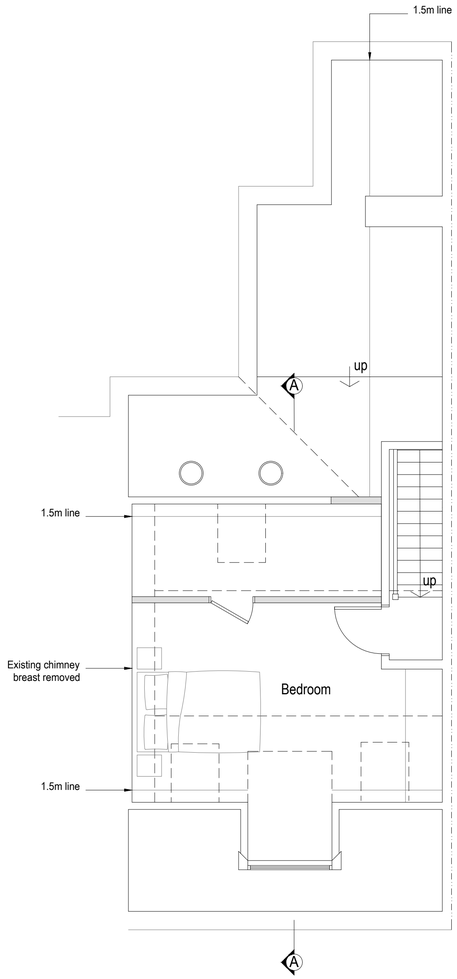

Proposed Loft Plan 1:50

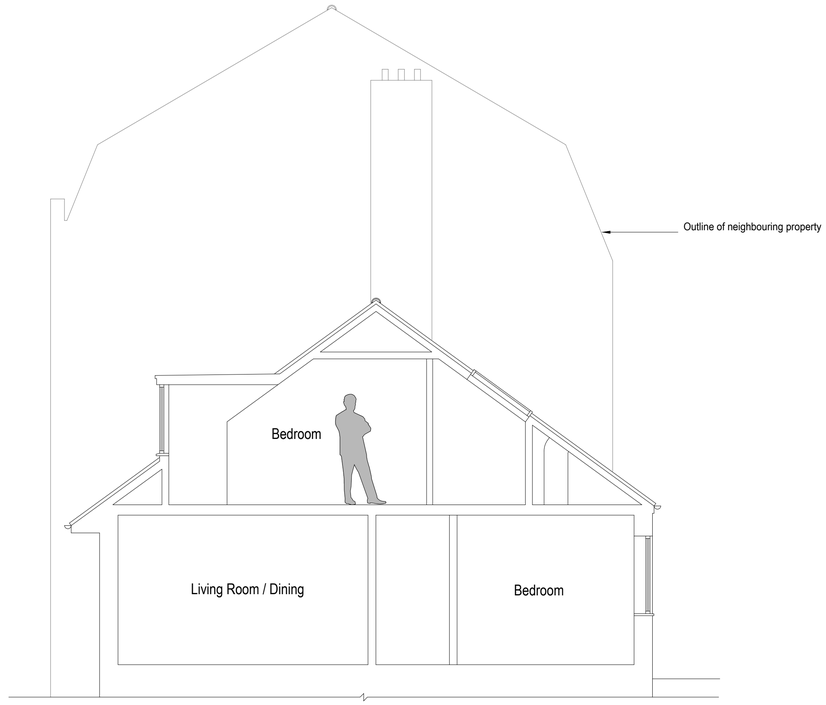


Proposed Section A-A 1:50

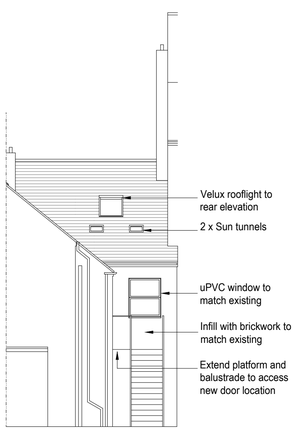

Proposed Rear Elevation (North) 1:100



Proposed Side Sectional Elevation (West) 1:100

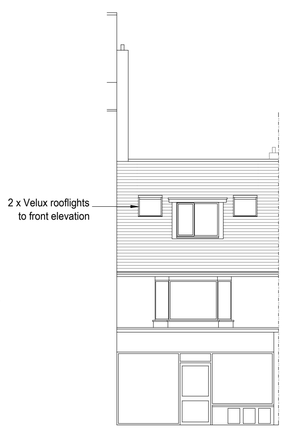

Proposed Front Elevation (South) 1:100



Block plan 1:500

1:500 0 10 20 30 40 50m

1:100 0 1 2 3 4 5 6 7 8 9 10m

1:50 0 1 2 3 4 5 6 7 8 9 10m

Rev B 22/05/23 - Updated elevations to show property below and roof light amendment
Rev A 11/05/23 - Addition of cardinal directions amendments

bpm Architectural Services Ltd.

client: Kevin Dunks

project: 380a Brighton Road
Shoreham
BN43 6RE

project ref: 2807 Drawing No. 02B

drawing title: Proposed

drawn by: AW

date: Apr 23 scale: 1:50/100@ A1

www.bpmnet.co.uk
info@bpmnet.co.uk

Do not scale off drawing, check all dimensions on site before all work is commenced

All goods materials workmanship to conform with current building regs BSS and COP's