



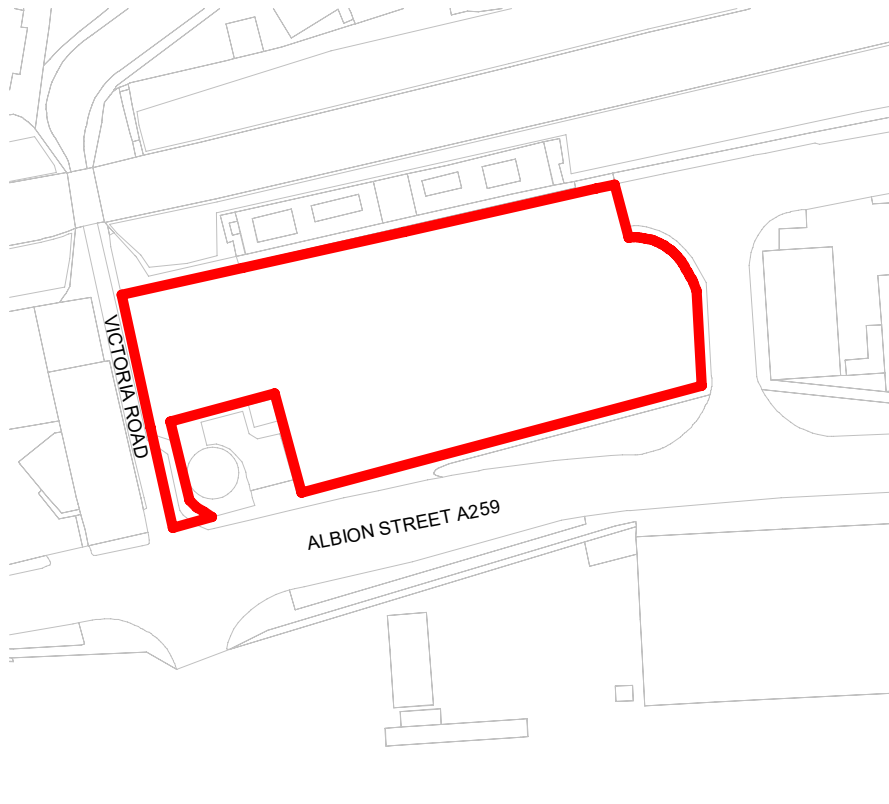

10 0 10 20 30 40 50
SCALE 1:1250 m

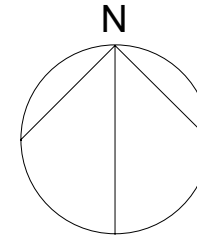

Architects are to be notified of any discrepancies.
Contractors must check all dimensions on site.
This drawing is subject to copyright laws and is for use on this project only.
This drawing is to be used solely for the information as titled only.
For other information refer to the latest revision of any cross referenced drawings.
To be read in conjunction with relevant design standards/protocols

This is a colour drawing. In order to ensure any subsequent reproduction is viewed correctly it should be printed in full colour.

Rev	Description	Date	Dm	Ckd
P1	FIRST ISSUE	12.06.26	DC	TO

Status

PLANNING

SMR

SMALLEY MARSEY RISPIN

ARCHITECTS

Floor 10 The Exchange Station Parade Harrogate HG1 1TS
01423 707 757 admin@smrarchitects.co.uk

Project

SAFESTORE - SHOREHAM

Client



Drawing Title

LOCATION PLAN

Proj Ref	Origin	Zone Level	Type Role	Num	Status	Rev
7790 - SMR	- ZZ	- DR	- A	- 2001	- S4	- P1

SMR Job Ref	Sheet	Scale	Drawn
7790-00-2001	A4	1 : 1250	