
Plan 2 of 4

The property owner is required to serve a party structure notice on the adjoining owner as required by The Party Wall etc Act 1996.

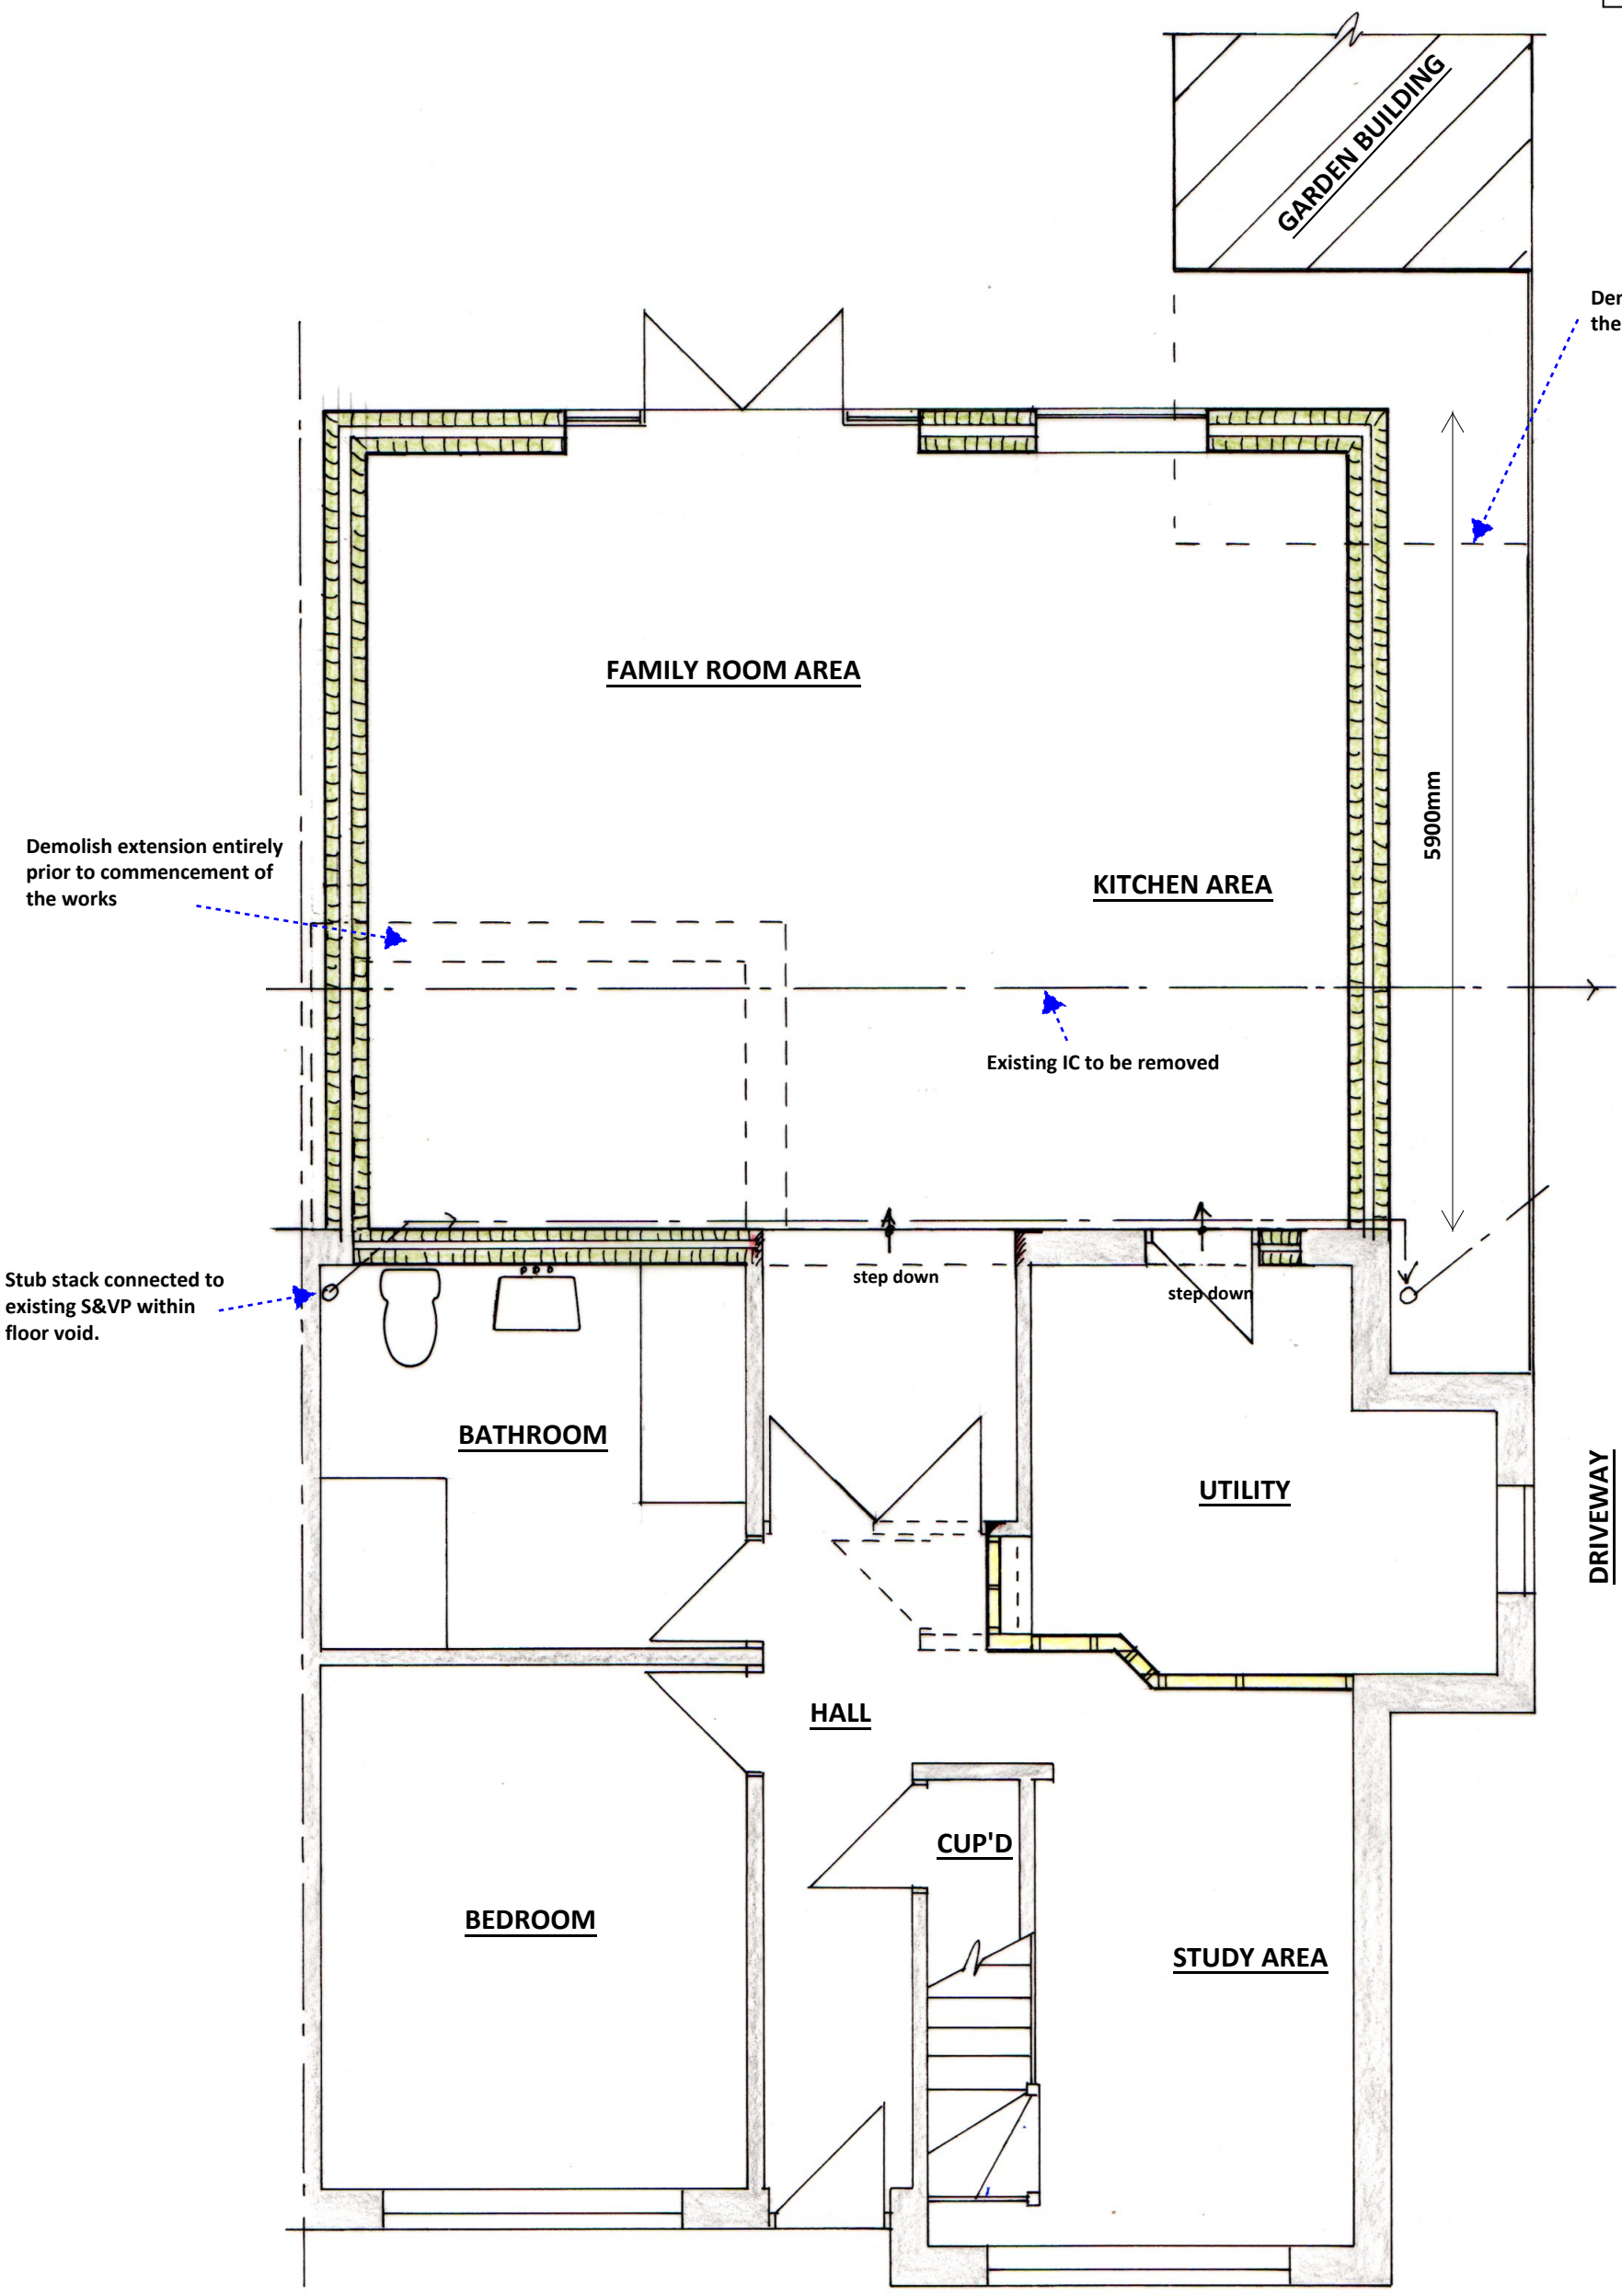

PROPOSED GROUND FLOOR PLAN 1:50

1:100

1:50 @ A3

cabe chartered association of building engineers

BSB *Architectural Services Ltd* *stevebsbltd@yahoo.com* *07974 715009* cabe chartered association of building engineers	**52 Howard Road Sompting**	**Rear Extension** **DRAWN BY:** *Steve Barrett C.Build E, CABE*	**CLIENT:** Mr & Mrs Lawrence **DATE:** 24.11.2021 **DRWG No:** BSB/21/C1/2	**A3**