notes

Please note: These are planning application stage drawings not construction drawings and should be treated as such.



South Elevation (Front) - Proposed - 1:50@A1

West Elevation (Left Side) - Proposed - 1:50@A1

Scale in Metres

0 1 2 3 4 5

WINDOW SCEDULE	
WG01	UPVC vertical slining windows - 2 Number opening
WG02	UPVC casement style windows - 3 tier
WG03	UPVC vertical slining windows - 1 Number opening
WG04	UPVC vertical slining windows - 1 Number opening
WG05	UPVC vertical slining windows - 1 Number opening
WG06	UPVC vertical slining windows - 2 Number opening
WG07	UPVC vertical slining windows - 1 Number opening
WG08	UPVC casement style windows - 3 tier
WF01	UPVC vertical slining windows - 1 Number opening
WF02	UPVC vertical slining windows - 1 Number opening
WF03	UPVC vertical slining windows - 1 Number opening
WF04	UPVC vertical slining windows - 1 Number opening
WF05	UPVC vertical slining windows - 1 Number opening
WF06	UPVC vertical slining windows - 1 Number opening
WF07	UPVC vertical slining windows - 1 Number opening
WF08	UPVC vertical slining windows - 1 Number opening
WF09	UPVC vertical slining windows - 1 Number opening
WF10	UPVC vertical slining windows - 1 Number opening
WF11	UPVC vertical slining windows - 1 Number opening
WF12	UPVC vertical slining windows - 1 Number opening
WF13	UPVC vertical slining windows - 1 Number opening
WF14	UPVC vertical slining windows - 1 Number opening
WF15	UPVC vertical slining windows - 1 Number opening

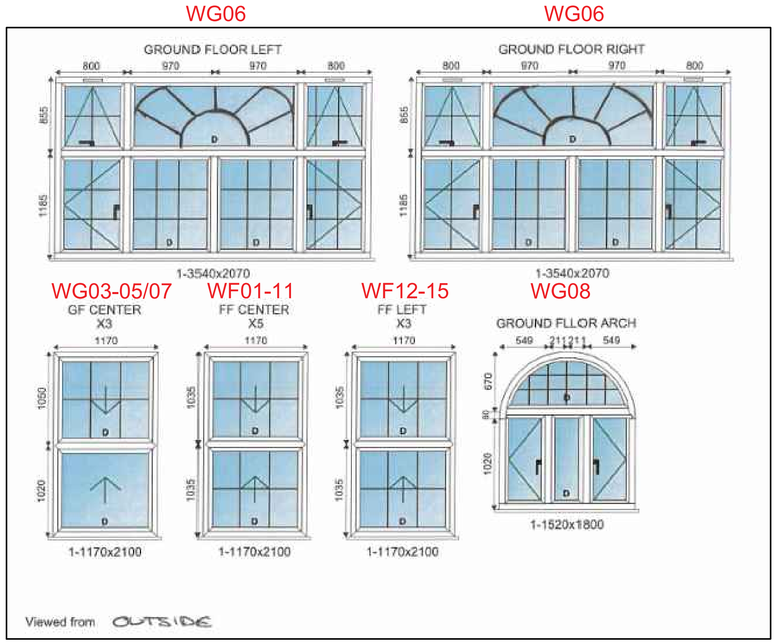

REV A - Local authority request changes 2311/23

EDWS Architects

26 Millers Road Brighton BN1 5NQ M 07979532275
e Ewan@EDWSArchitects.co.uk w www.edwsarchitects.co.uk

56 Shelley Road
Worthing
West Sussex
BN11 4BX

CLIENT
Hove Lets

CHECKED: PT
DRAWN: ES
DATE: 04.11.23
SCALE: 1:50 @ A1
REVISION: A
NUMBER: 7269/SK/020

DRAWING
Elevations
Proposed

DO NOT SCALE FROM THIS DRAWING. THIS DRAWING IS COPYRIGHT ©