Form Ref. No. 377690

ADUR
DISTRICT COUNCIL

[redacted]

Town and Country Planning Act 1990
Householder Planning Application

Use this form to apply for planning permission to extend or alter your house or flat, to build a garage or other structure on your property or to create access for a vehicle onto a classified road (please read note 9).

Please read the notes before you fill in this form.

1 Please give the address of the property to be altered or extended

18 GREENOAKS
LANCING
WEST SUSSEX
BN15 0HN

ADUR DISTRICT COUNCIL
PLANNING DIVISION
PLAN No. A06/3006/07
DATE RECEIVED 18 MAY 2007

2 Type of property

Other

3 Please describe the development you are applying for.

ROOMS IN ROOF WITH PART HIPPED SIDE GABLE AND FRONT AND REAR DORMERS

4 Applicant (in block capitals)

Name

MR
S
LOCKETT

Address

18 Greenoaks
LANCING
BN15 0HN
WEST SUSSEX

Telephone

[redacted]

Fax

Email

Agent (if any)

Full Name

PAUL TRUSSLER

Address

44 Firle Road
LANCING
West Sussex
BN15 0NZ

Telephone

01903 767147

Fax

Email

5 Please enclose four copies of this form and four sets of plans.
Please number your plans and write the numbers and scales against the titles here.

	Plan Number	Scale
Location Plan	27/315/1	1/1250
Block Plan	27/315/1	1/500
Floor Plan	27/315/1	1/100
Elevations	27/315/1	1/100
Other		

6 Will the development involve cutting down any trees? No
If "Yes", please show these clearly on the block plan.

7 Will the development (including any new or altered access) affect a public footpath or any other public right of way? No

8 Does this application require a fee? Yes
(See note 3)

If "No", please choose the option that applies
(See note 3)

If "Yes", please state the fee enclosed £ 135.00
(See note 4)

Signature: [redacted] **Date:** 16/5/2007

Please print your name: PAUL TROUSSLER

Certificate under Article 7 of the Town and Country Planning (General Development Procedure) Order 1995

If anyone else owns the land or part of it, you must fill in Certificate B, which you can get from the Planning Section. You must also tell the owner of the land about this application by serving a notice on them. If you own all of the land, you must fill in Certificate A below.

Certificate A


I confirm that:

- Nobody except the applicant was an owner of any part of the land involved at the beginning of the period of 21 days before the date of this application; and

- none of the land this application relates to is an agricultural holding or part of an agricultural holding.

Signature: [redacted] **Date:** 16/5/2007


Please print your name: PAUL TROUSSLER

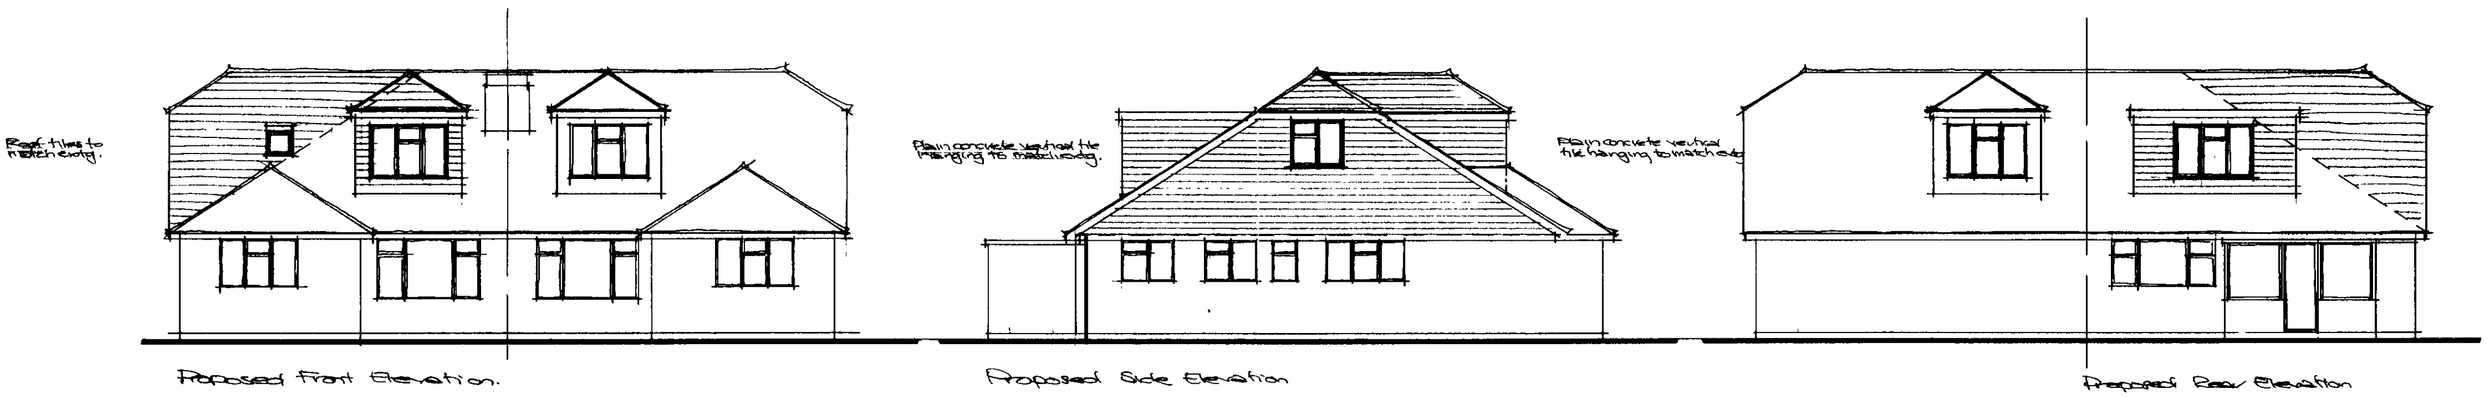

Proposed Front Elevation.

Proposed Side Elevation


Proposed Rear Elevation

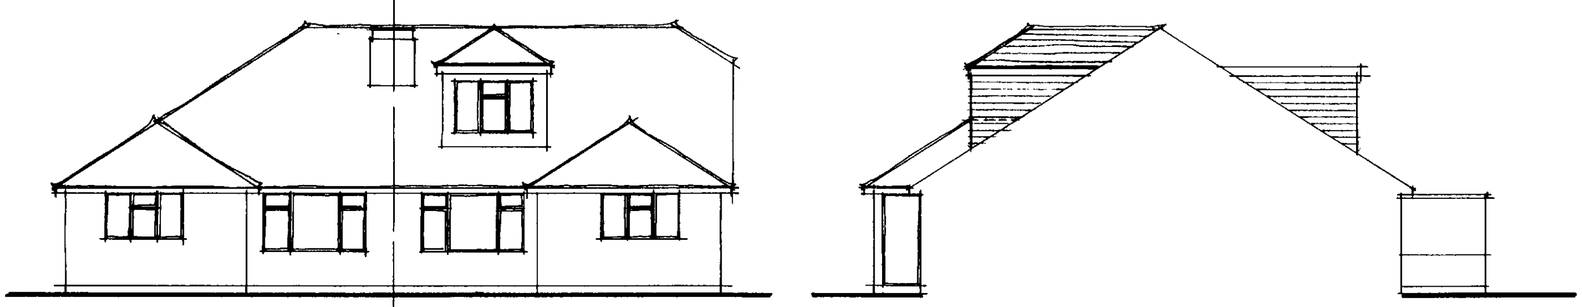


Existing Front Elevation

Proposed Side Elevation.

Location Plan 1/1250

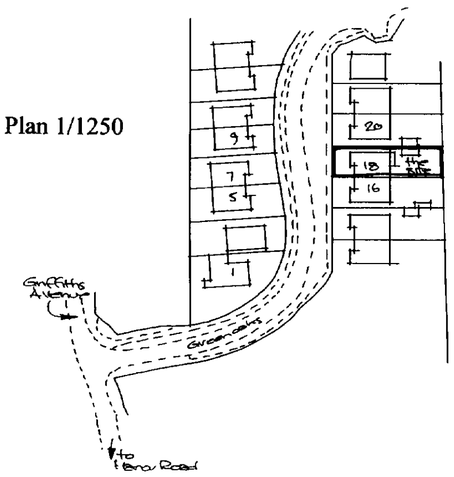


Floor Plans & Elevations 1:100

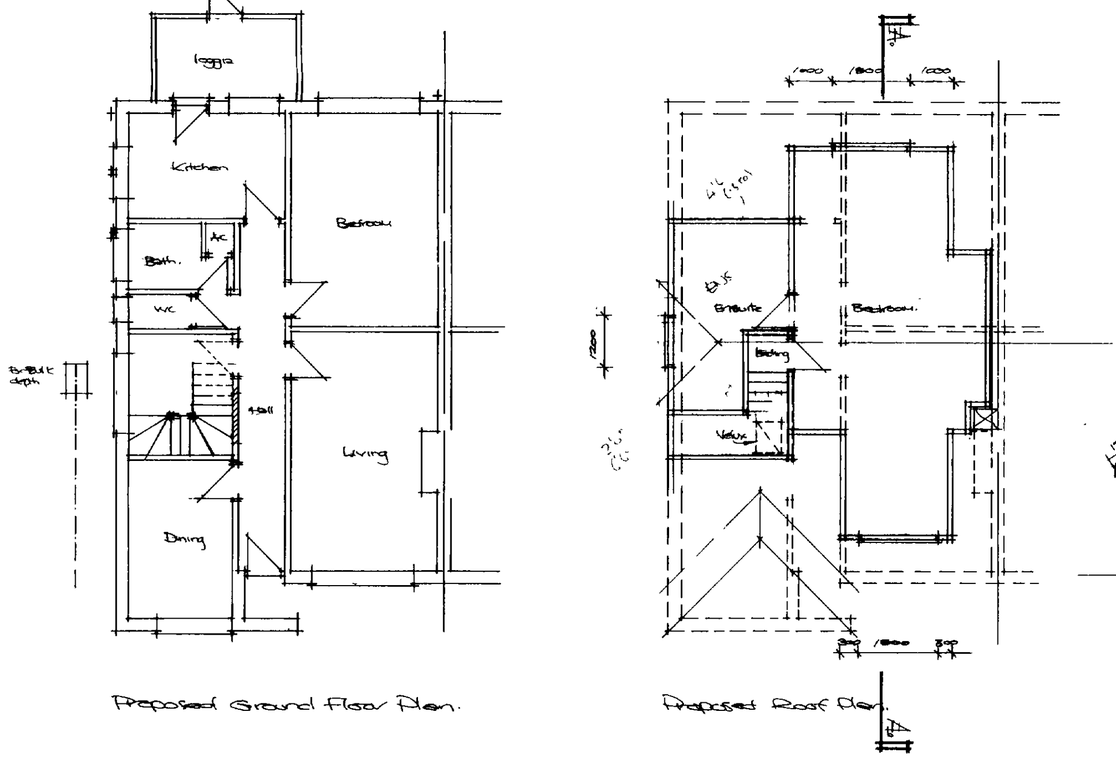


Proposed Ground Floor Plan.


Proposed Roof Plan.

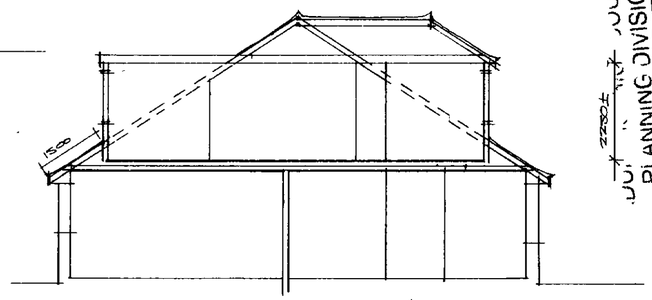

Section A.

Section 1:100

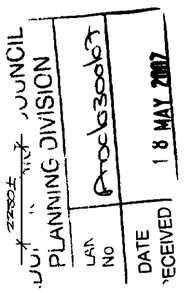

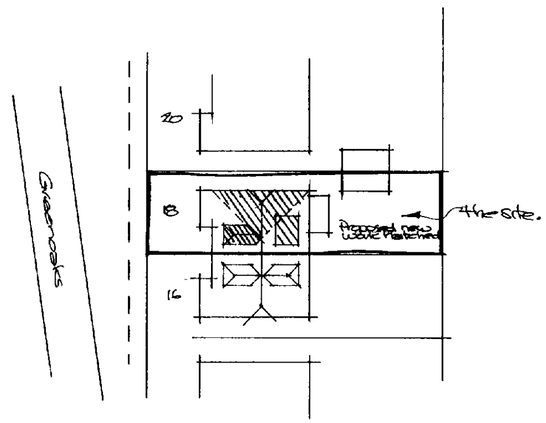

Site Plan 1:500

Paul Trussler
44 Firle Road
Lancing
West Sussex
BN15 0NZ

Roof alterations : *for Mr S Lockett*
18 GREENOAKS, LANCING, WEST SUSSEX. BN15 0HN

Drwg No. 27/315/1