PLANNING DRAWING - PROPOSED SIGNAGE

ITEM 01 (Qty 01) PICTORIAL (EXISTING POST)


New pictorial sign, gibbet & lights to the existing concrete post.

Featuring:

- Mild steel gibbet & boot finished RAL 9005.
- 2 mm Aluminium panel finished RAL 5008.
- 32 mm Bullnose trim finished RAL 5008.
- Applied vinyl text.
- 2No. Slimline LED trough lights.
- Warm white illumination.
- Existing post painted by the Main Contractor.

Scale 1:20

Max 250 Candelas per square meter (cd/m2)

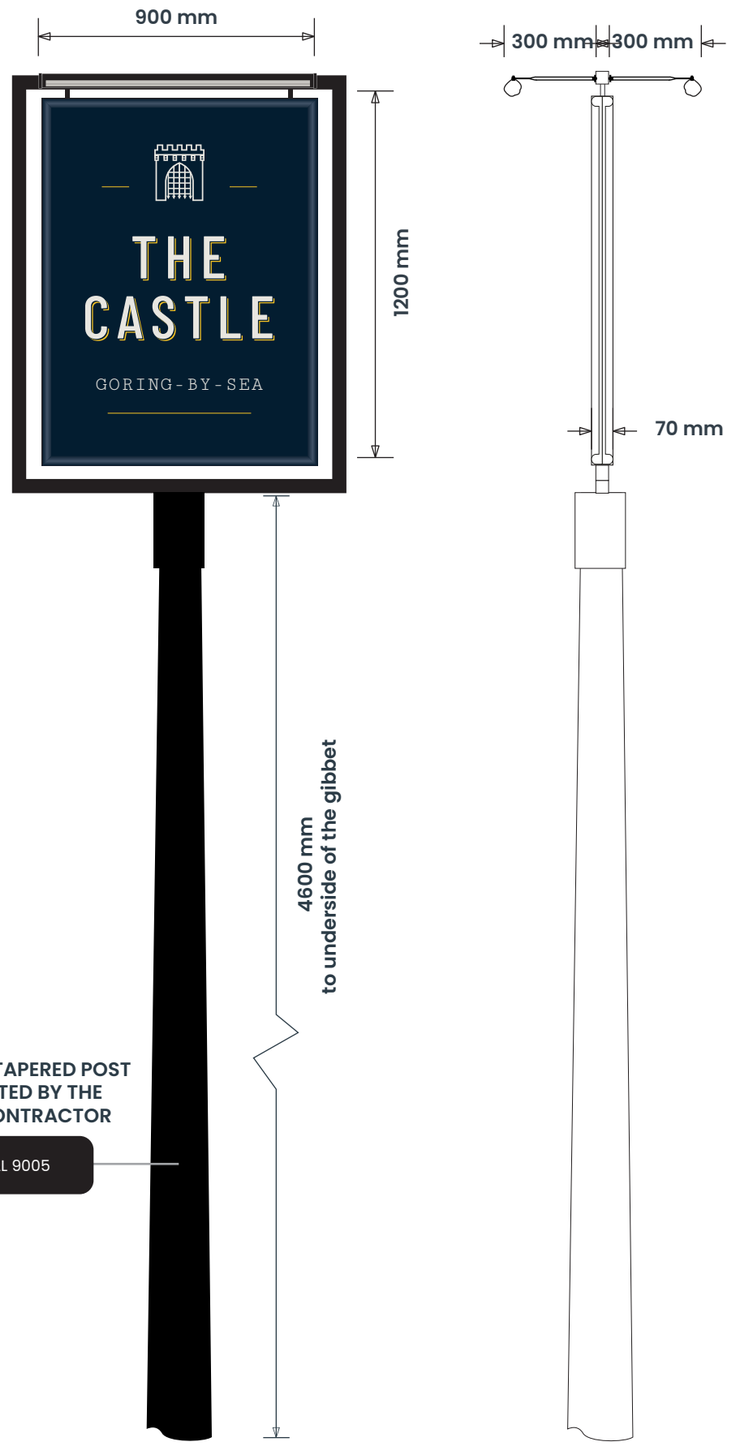



SIGN COLOUR

RAL 5008

Metamark M7 172 Almond

Gold

RAL 3016

RAL 9005

BUILDING COLOUR

RAL 5008

RAL 9001

RAL 9005

BRAND TYPEFACES

Primary :
Barlow Condensed Medium

Secondary :
Cutive Mono Regular

GREENE KING
BURY ST EDMUNDS

ashleigh®

COPYRIGHT:
THE ATTACHED DESIGNS AND ILLUSTRATIONS ARE INTENDED SOLELY FOR, AND SHOULD ONLY BE USED BY, THOSE TO WHOM THIS DESIGN SPECIFICATION IS ADDRESSED

THE CONTENTS ARE STRICTLY PRIVATE AND CONFIDENTIAL
ANY FORM OF REPRODUCTION, DISSEMINATION, COPYING, DISCLOSURE, MODIFICATION OR DISTRIBUTION IS STRICTLY PROHIBITED WITHOUT THE PRIOR WRITTEN CONSENT OF ASHLEIGH SIGNS LTD (COMPANY NO: 1325080)

REGISTERED ADDRESS:
ASHLEIGH HOUSE, BECKBRIDGE ROAD, NORMANTON INDUSTRIAL ESTATE, NORMANTON, WF6 1TE

THE CASTLE.
PREVIOUSLY "GOLDEN LION".
7 THE STRAND,
GORING-BY-SEA,
WORTHING
BN12 6DL.

191740 (REV E)
19/01/25 - SRL