All dimensions to be checked on site

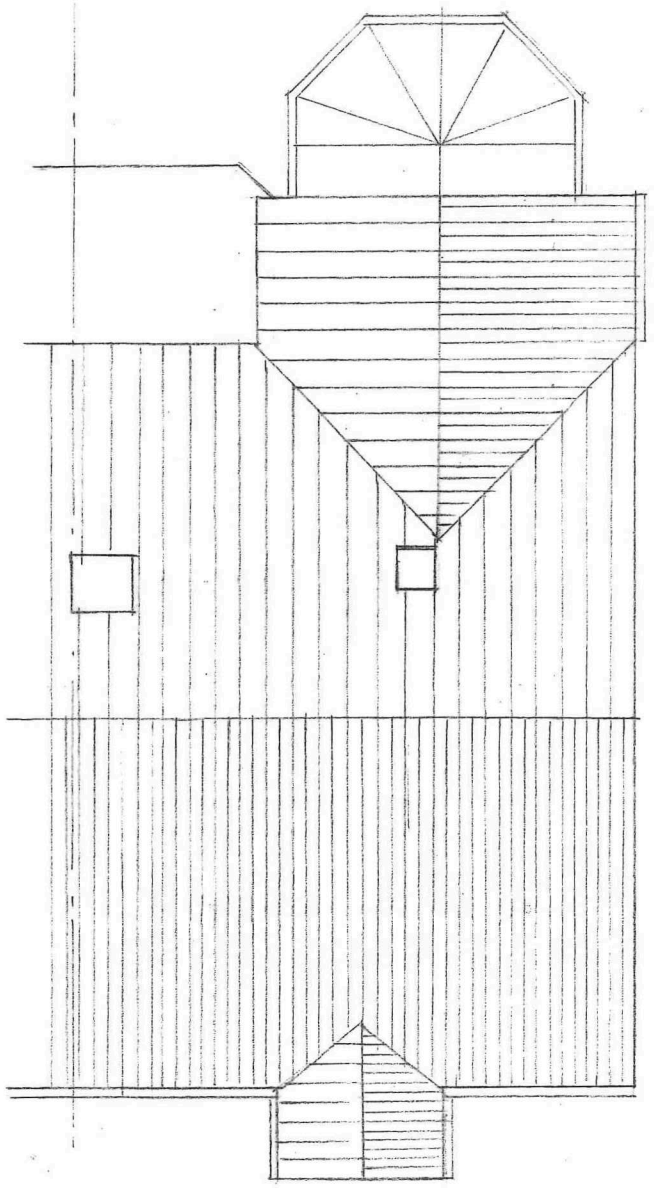

EXISTING ROOF PLAN

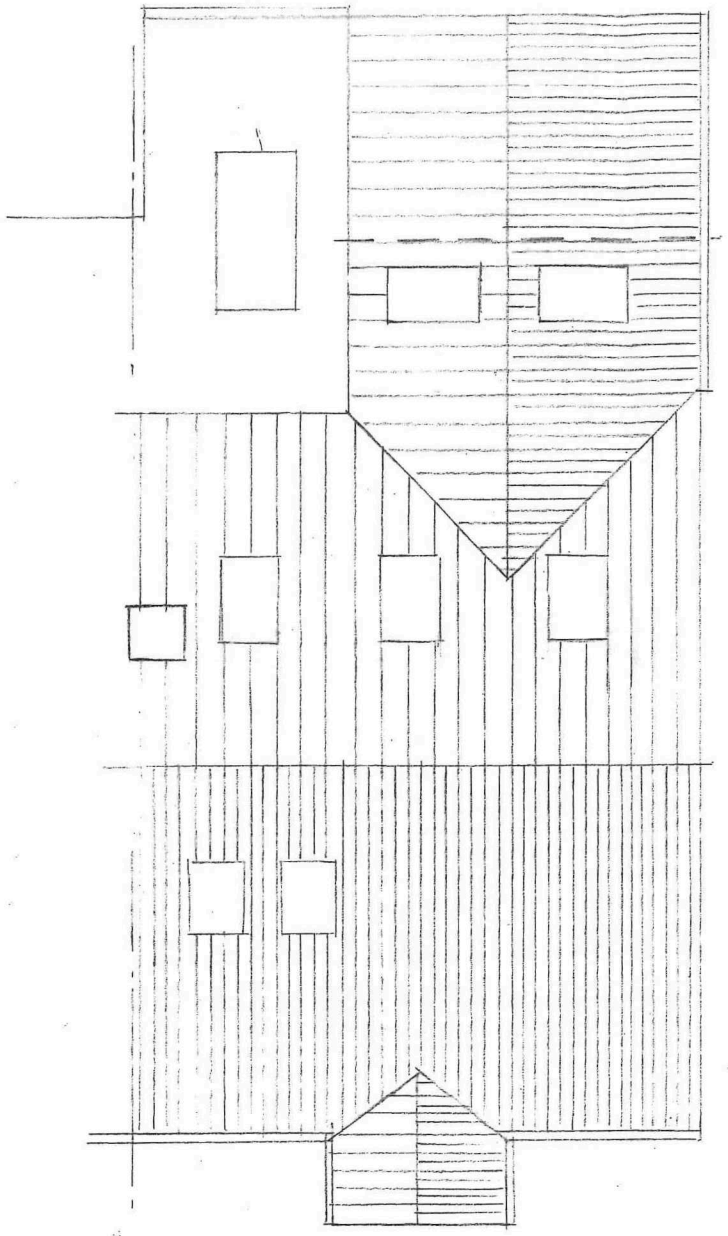

PROPOSED ROOF PLAN

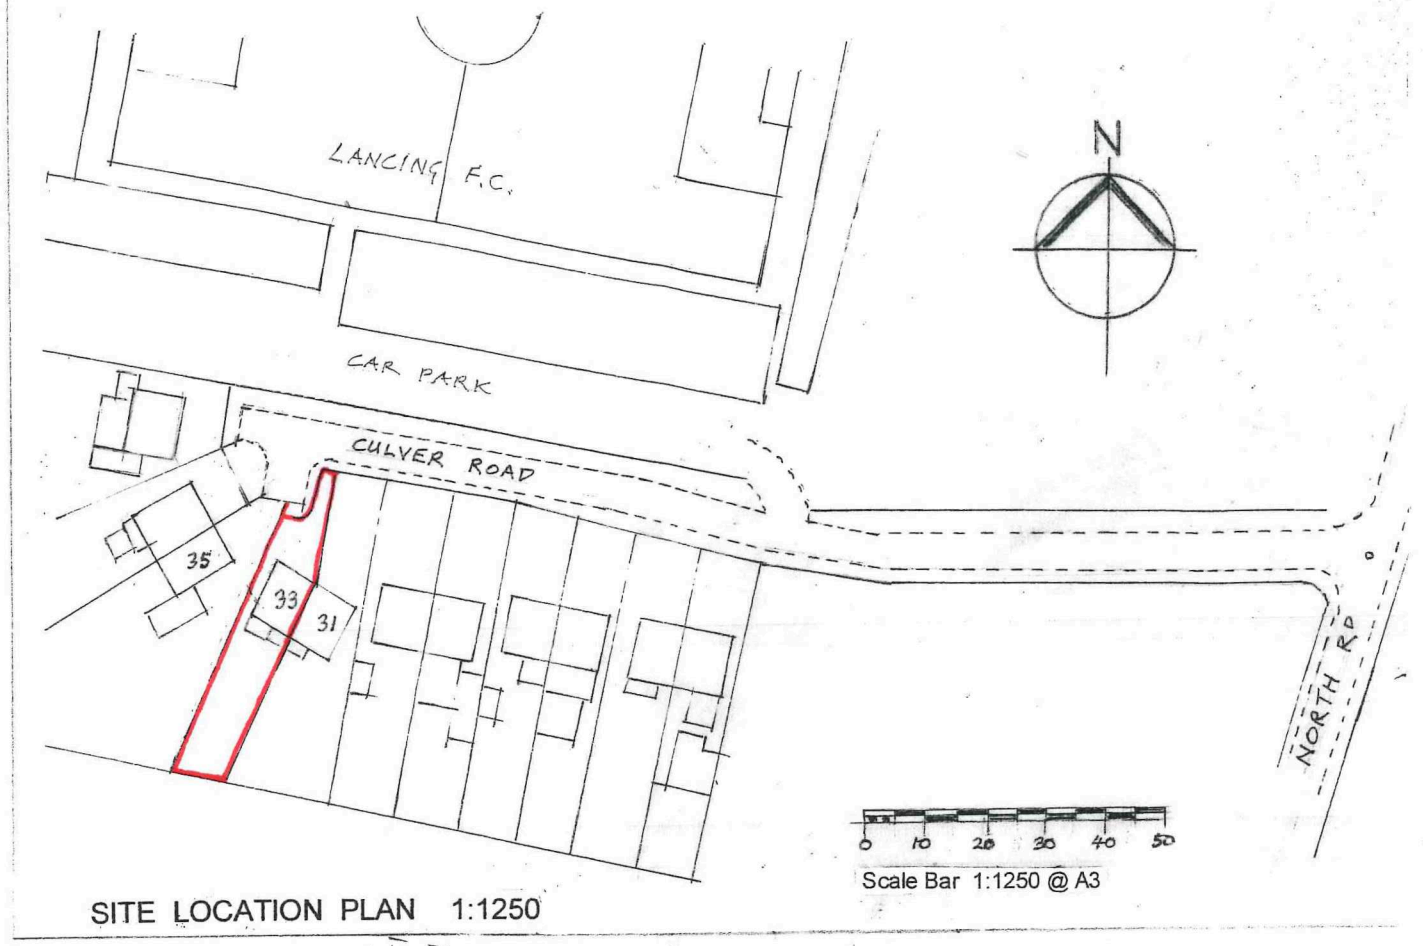

SITE LOCATION PLAN 1:1250

Scale Bar 1:1250 @ A3

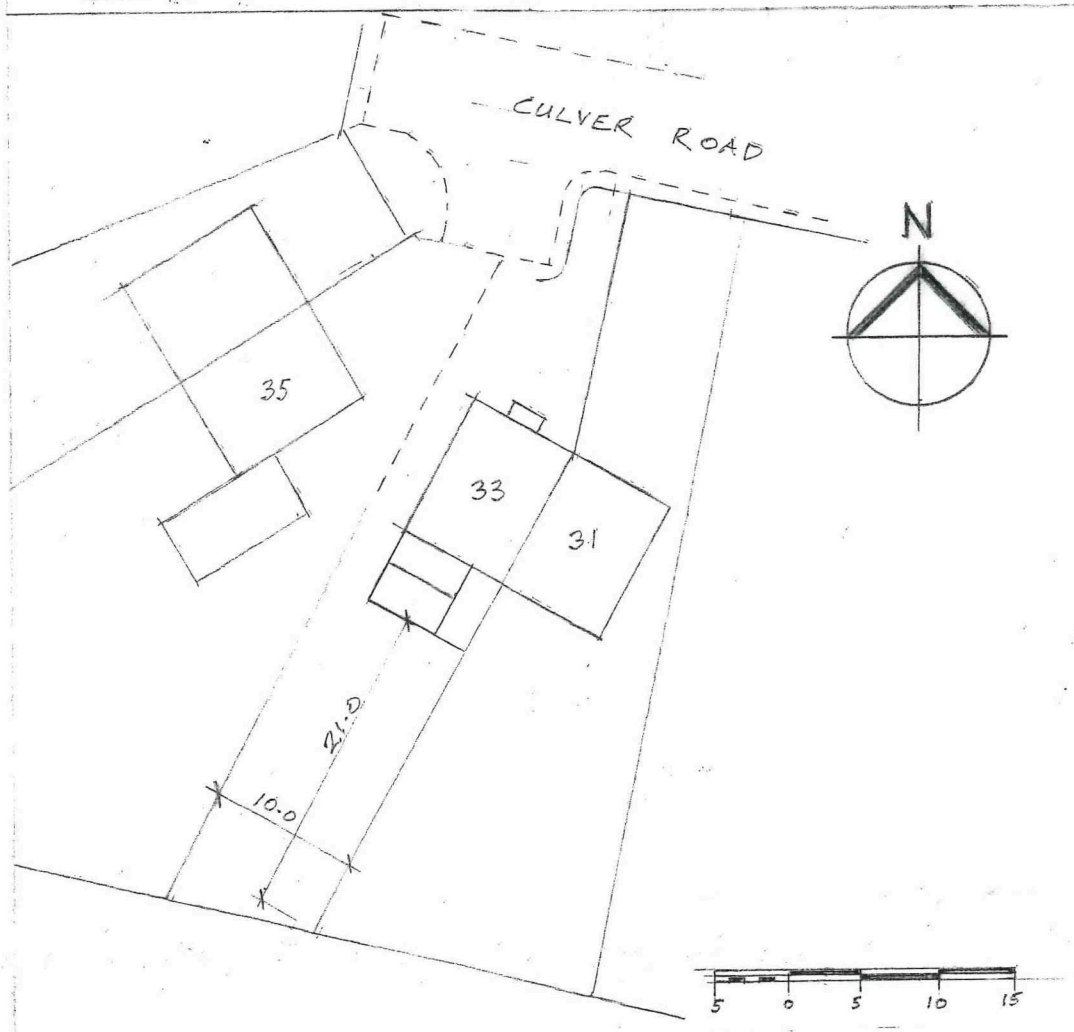

BLOCK PLAN 1: 500

Scale Bar 1:500 @ A3

A	Site Location Plan Scale Bar Revised 17/2/2022

REVISIONS

M.J.J. TANNER
30 WOODLANDS PARK
MAIN ROAD, YAPTON
WEST SUSSEX BN18 0EZ
01243 920866
maxtanner@hotmail.co.uk

Mr B Walters
33 Culver Road
Lancing
BN15 9AX

Single storey Rear Extension
Room in the Roof with Rear
Dormer and Front Porch

DATE Dec 2021

SCALE 1:100

DRG No 1184 - 4 A