N

AMENDED

ADUR & WORTHING
PLANNING SERVICES

PLAN	AWDM/1258/18
DATE VALID	14.3.19

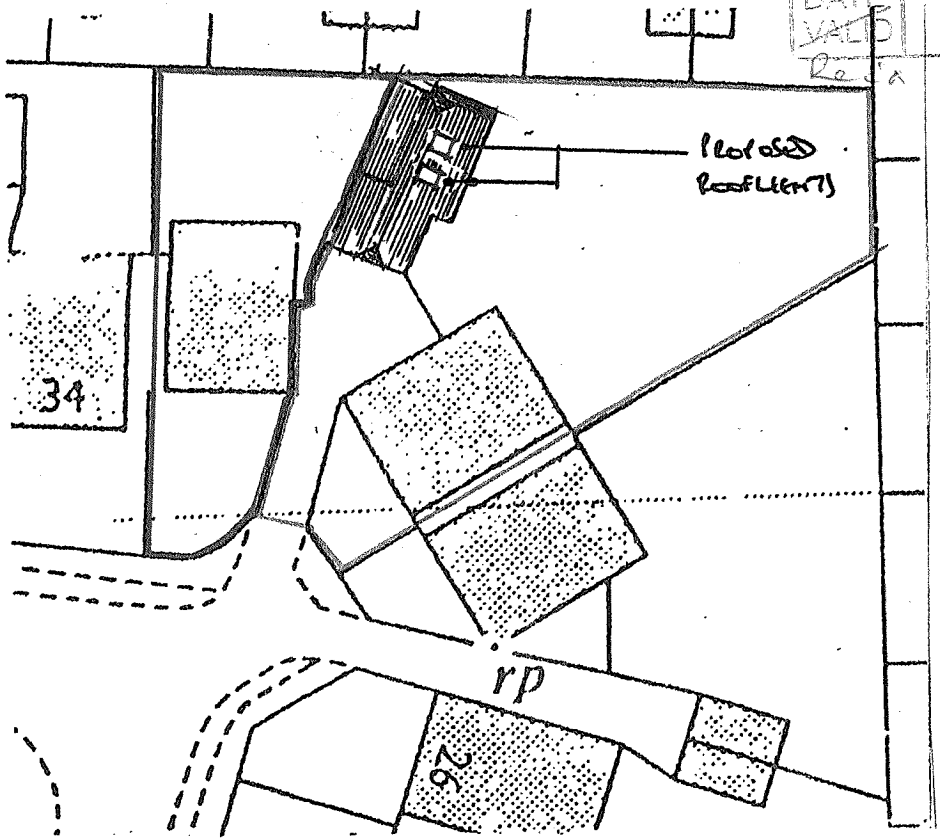

Notes

All dimensions must be checked on site. Drawing can only be scaled for Planning Application purposes. Only written dimensions shall be taken.

The Contractor shall take all necessary site dimensions prior to manufacturing components detailed on this drawing.

All materials and workmanship shall comply with current Building Regulations, relevant British Standards and manufacturers recommendations.

0 5 10 20

	Date	Revision
A	03/2019	Rooflight size reduced

Client

Mr G Reed

Project

30 Hillside
Southwick
BN42 4QD

Provision of rooflights to existing detached garage

Drawing Title

Site plan

Scale 1:500 @ A4

Date Nov. 2016

Drawing No.	Rev.
12/10-01a	A