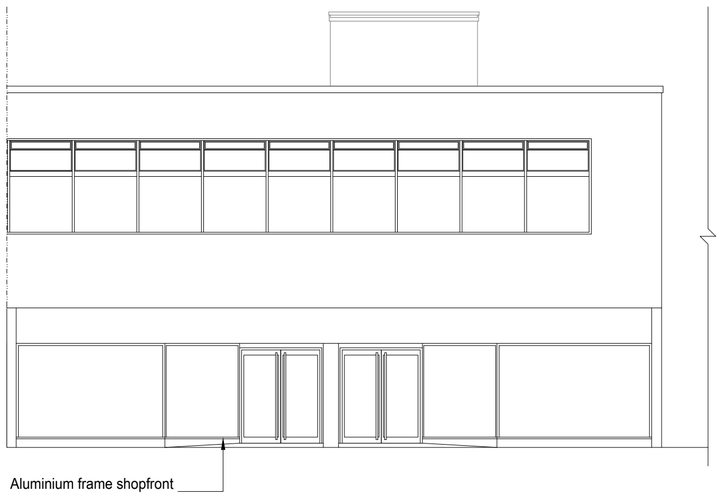

Existing Front Elevation (North) 1:100

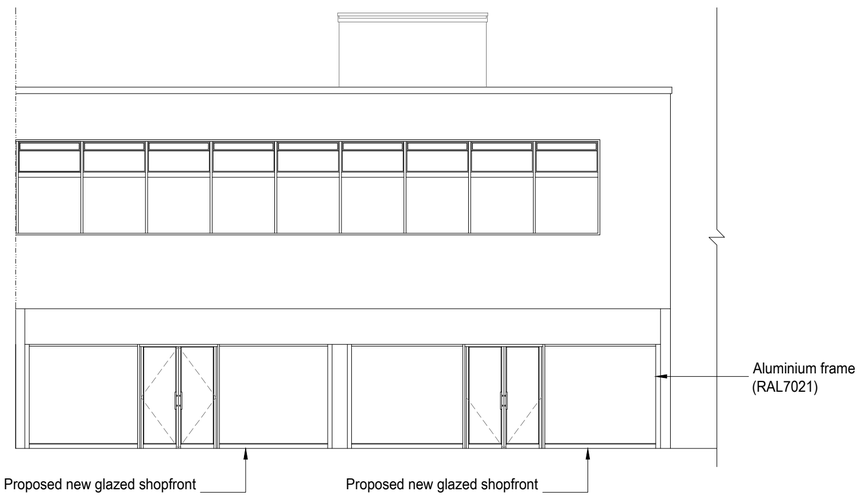

Proposed Front Elevation (North) 1:100

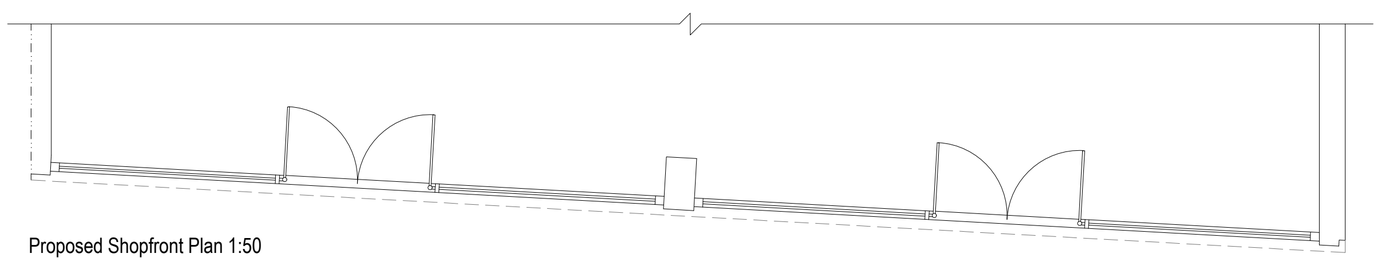

Proposed Shopfront Plan 1:50

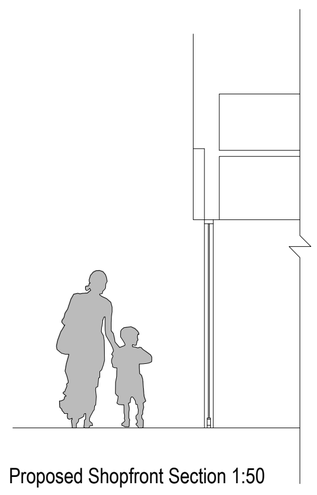

Proposed Shopfront Section 1:50

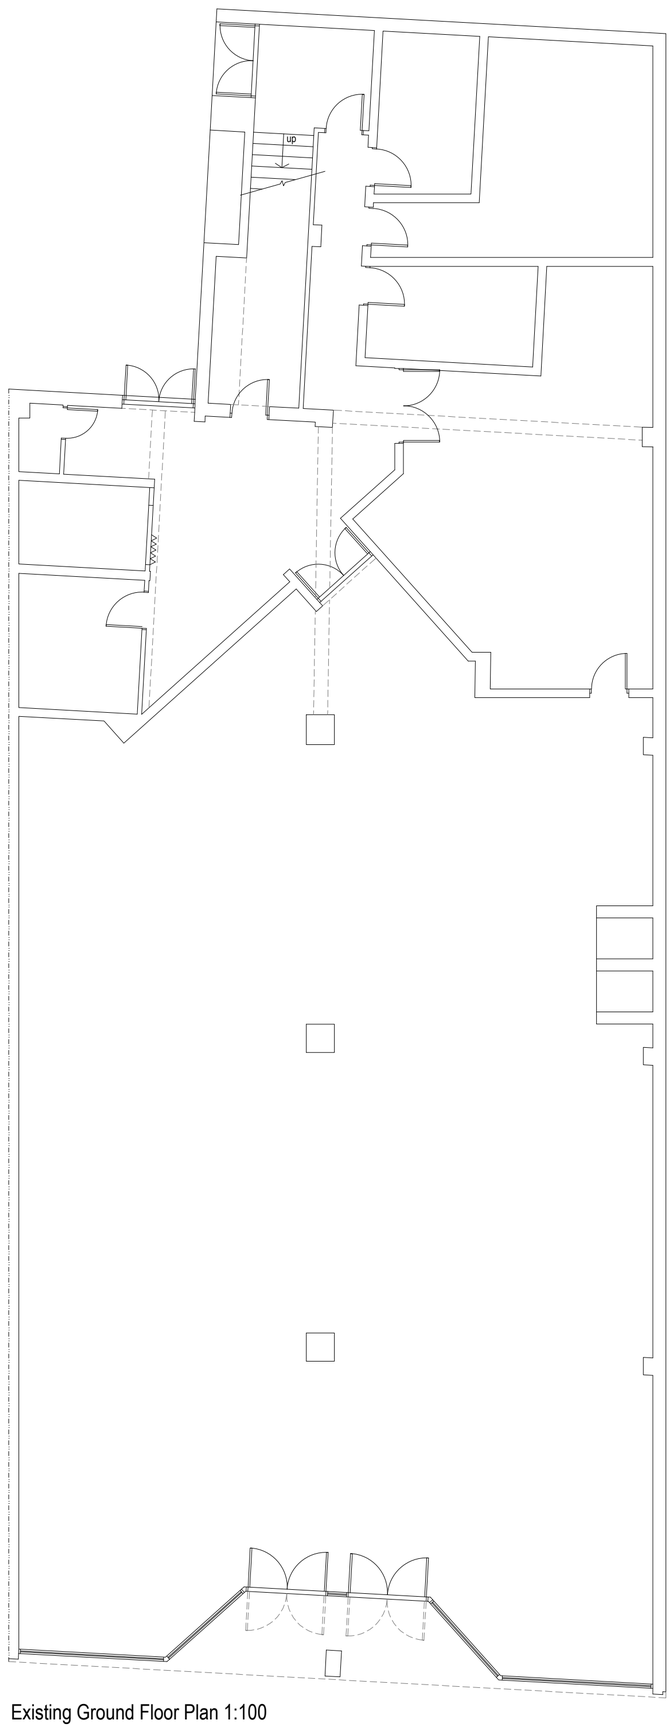

Existing Ground Floor Plan 1:100

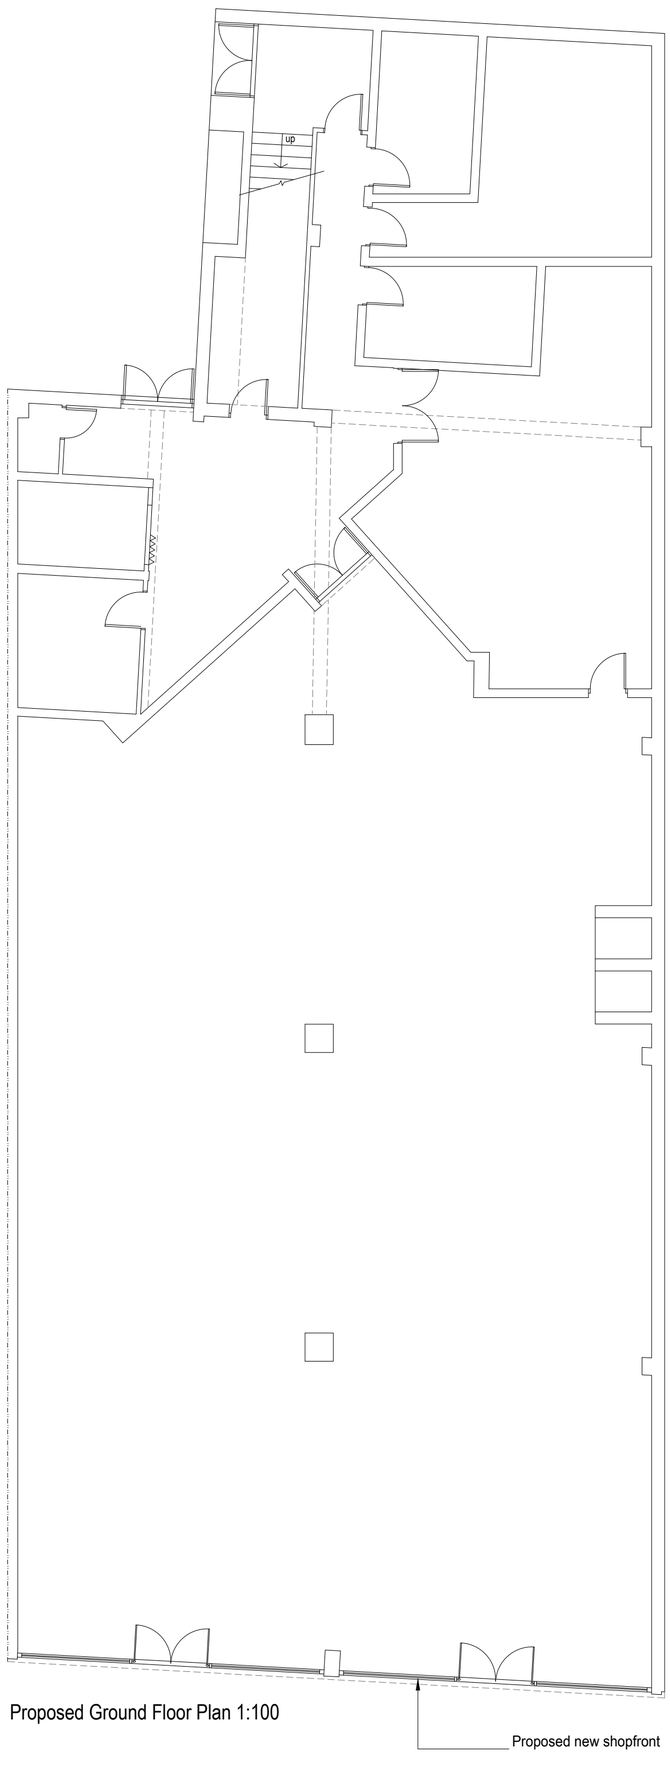

Proposed Ground Floor Plan 1:100

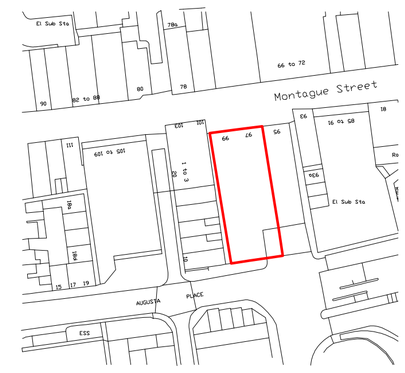

Location plan 1:1250

1:1250 0 10 20 30 40 50 60 70 80 90 100

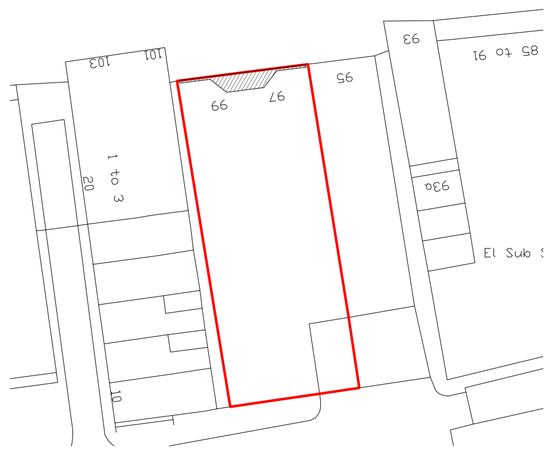

Block plan 1:500

1:500 0 10 20 30 40 50m

REV A 04/07/25 - Hatch added to block plan and 'scale' note removed.
amendments

bpm Architectural Services Ltd.

client	Moretons Investments Ltd
project	97-99 Montague Street Worthing BN11 3BN
project ref:	3110
Drawing No.	01A
drawing title	Existing and Proposed Shopfront
drawn by	AW
date	June 25
scale	1:50/100@ A1

www.bpmnet.co.uk
info@bpmnet.co.uk

Check all dimensions on site before all work is commenced

All goods materials workmanship to conform with current building regs BSS and COP's

1:100 0 1 2 3 4 5 6 7 8 9 10m

1:50 0 1 2 3 4 5 6 7 8 9 10m