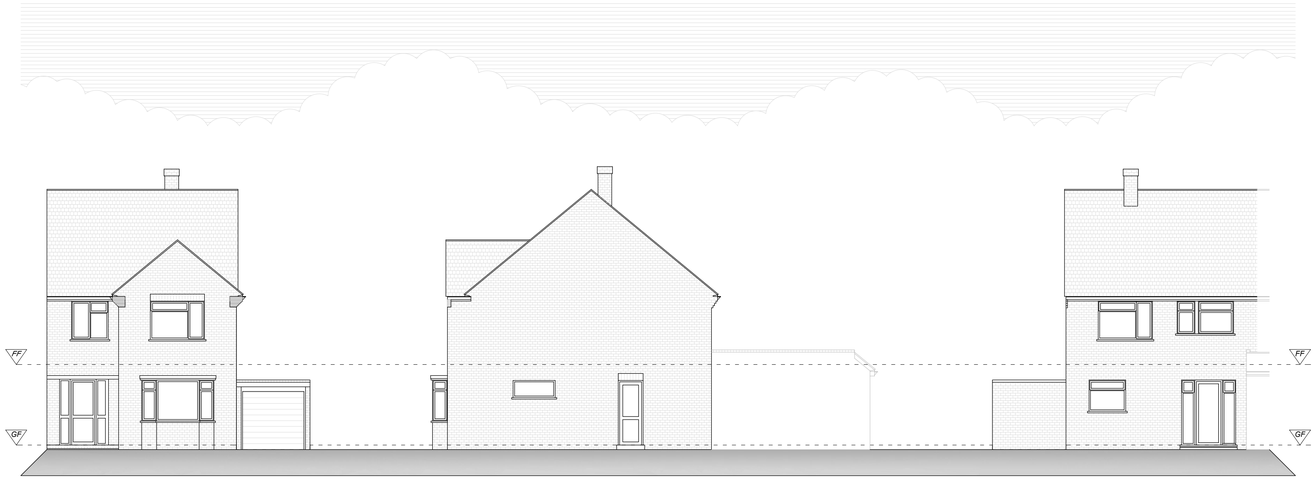

Existing West Elevation
1:100

Existing South Elevation
1:100

Existing East Elevation
1:100

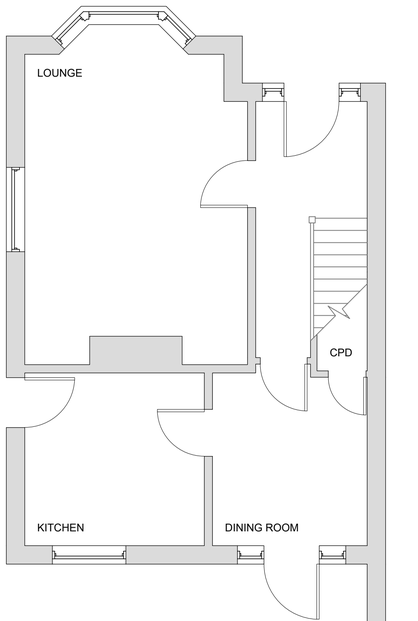

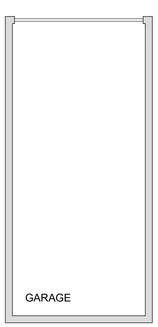

Existing Ground Floor Plan
1:50

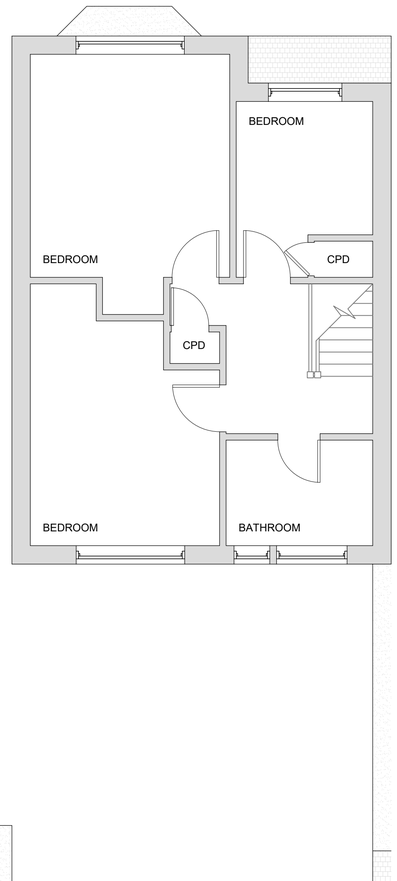

Existing First Floor Plan
1:50

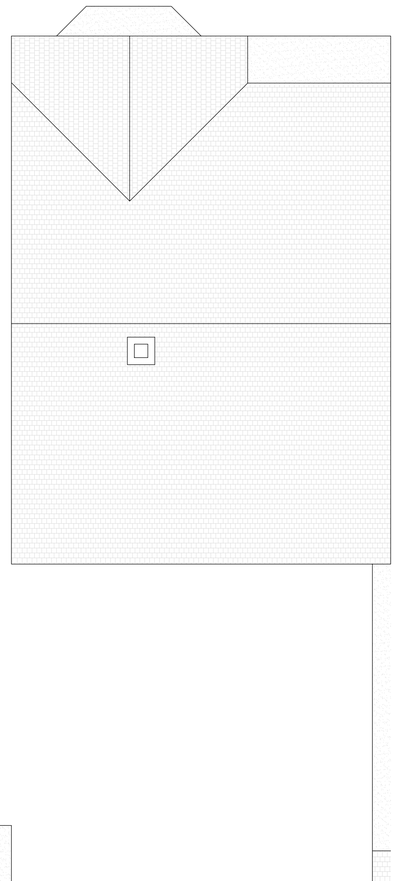

Existing Roof Plan
1:50

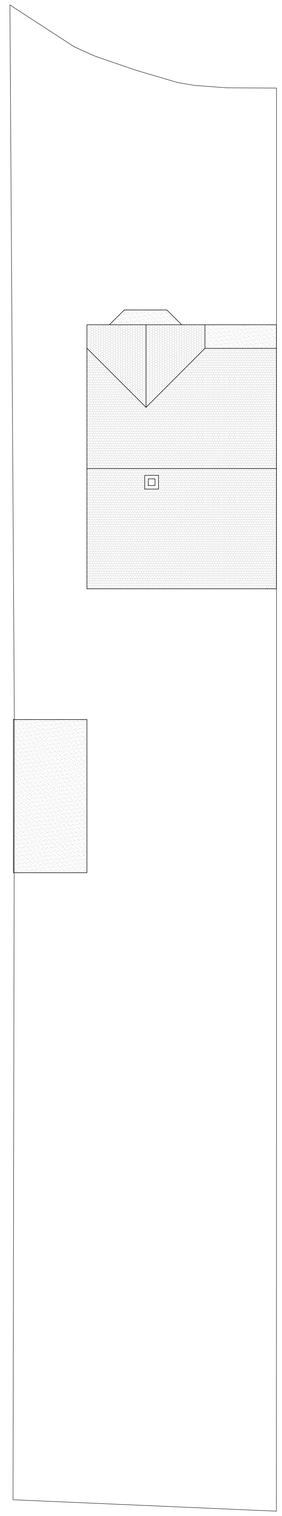

Existing Site Plan
1:100

SCALE BAR 1:100

0 5 10 15 20

SCALE BAR 1:50

0 1 2 3 4 5 10

DT

Drawing Technical

info@drawingtechnical.co.uk
07845656848

Site Address:	22 Rogate Close Worthing West Sussex BN13 2DU
Drawing Title:	Existing Floor Plans & Elevations
Client Name:	Mr Chris Smith

Job No.	Scale	Date
DT205	A1	27/10/2022

Revision	Drawing No.	Drawn By
A	1	LA

Drawing Notes

The contents of this drawing are copyright to Drawing Technical and may not be altered, copied or reproduced without written consent.

Contractor must verify all dimensions and report any discrepancies before putting work in hand.

Drawings for PLANNING purpose only and hence do not scale from this drawing.

Rev	Description	Date