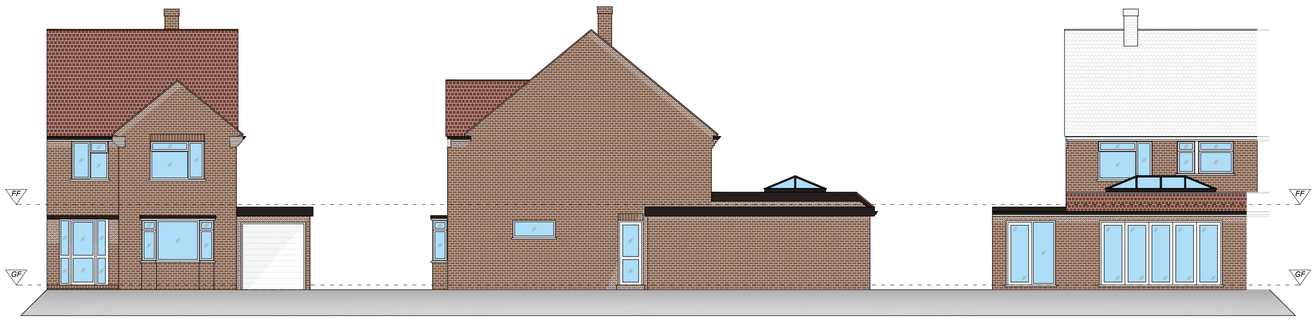


Proposed West Elevation
1:100

Proposed South Elevation
1:100

Proposed East Elevation
1:100

SCALE BAR 1:100

0 5 10 15 20

SCALE BAR 1:50

0 1 2 3 4 5 10

DT
Drawing Technical

info@drawingtechnical.co.uk
07845656848

| | |
|---|---|
| Site Address: | 22 Rogate Close<br>Worthing<br>West Sussex<br>BN13 2DU |
| Drawing Title: | Proposed Floor Plans & Elevations |
| Client Name: | Mr Chris Smith |

| Job No. | Scale | Date |
|---|---|---|
| DT205 | A1 | 27/10/2022 |

| Revision | Drawing No. | Drawn By |
|---|---|---|
| B | 3 | LA |

Drawing Notes

The contents of this drawing are copyright to Drawing Technical and may not be altered, copied or reproduced without written consent.

Contractor must verify all dimensions and report any discrepancies before putting work in hand.

Drawings for PLANNING purpose only and hence do not scale from this drawing.

| Rev | Description | Date |
|---|---|---|

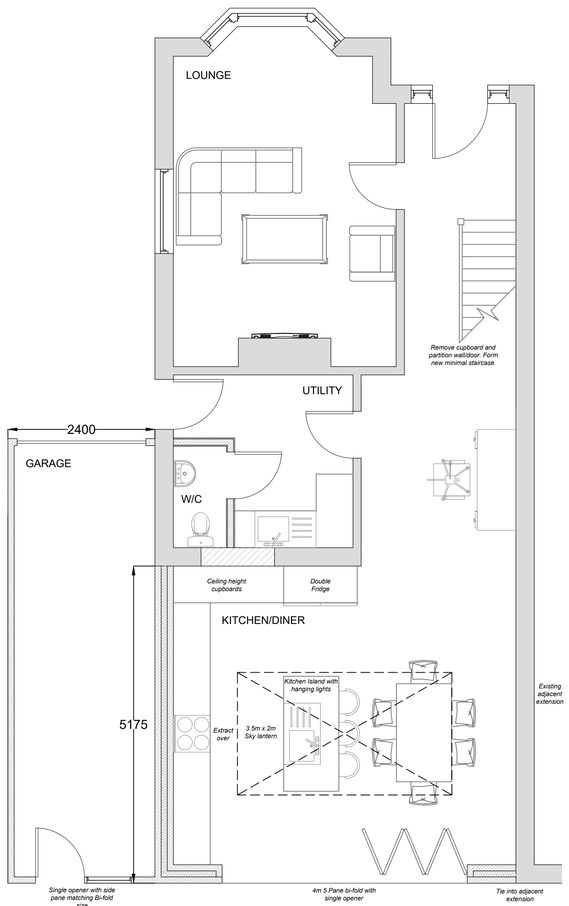


Proposed Ground Floor Plan
1:50

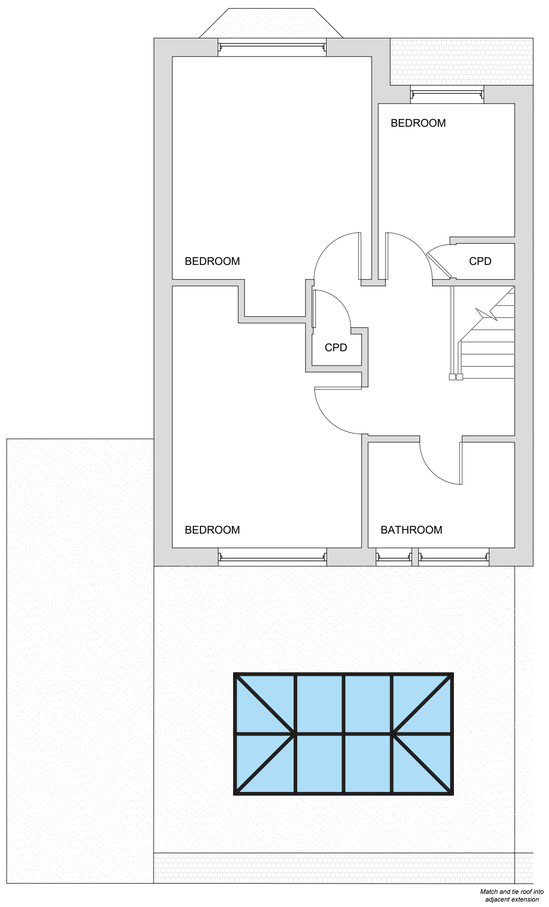


Proposed First Floor Plan
1:50

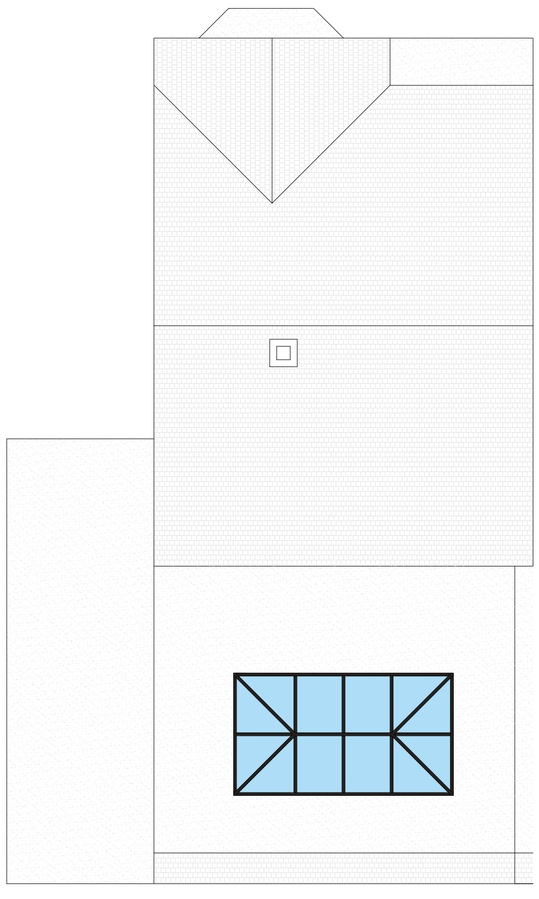

Proposed Roof Plan
1:50

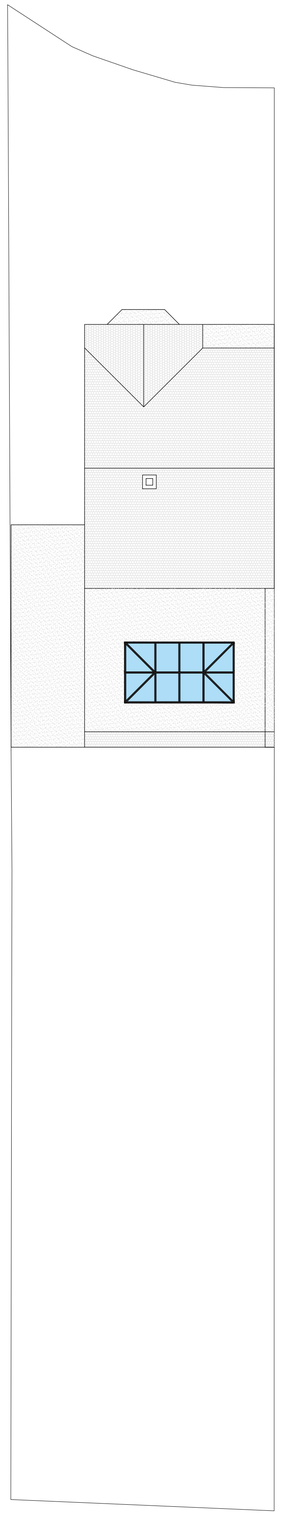

Proposed Site Plan
1:100