Location Plan 1:1250



Block Plan 1:200

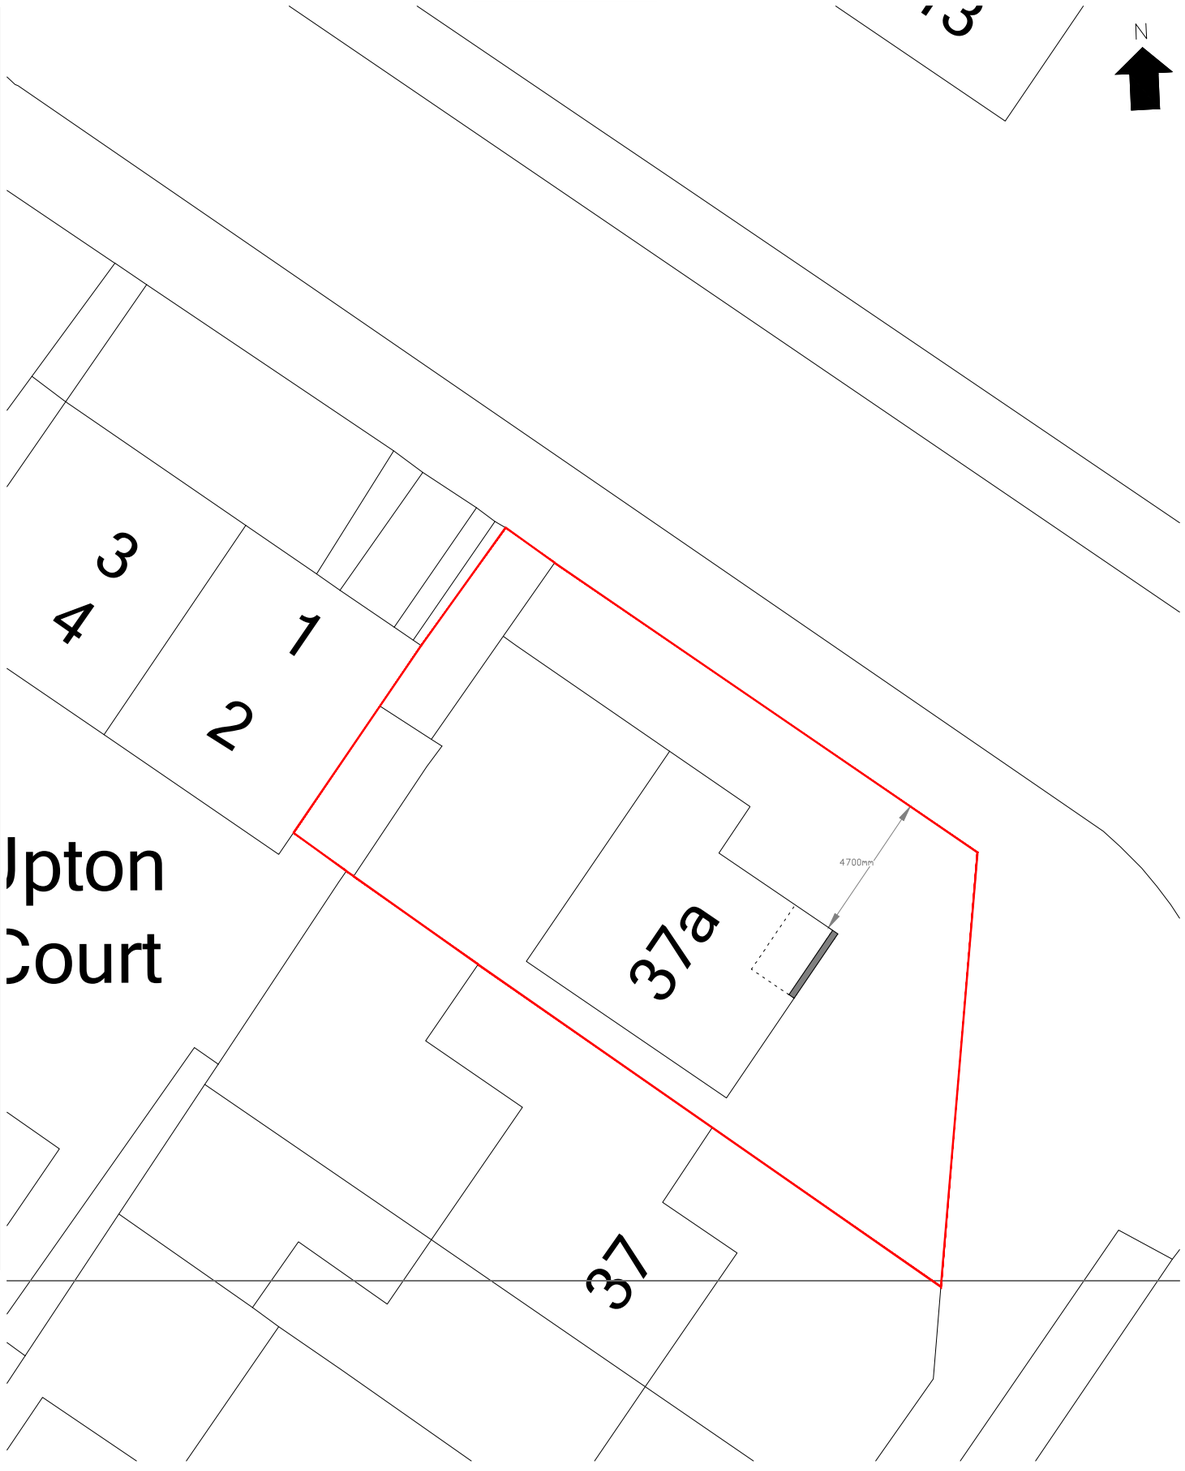

SMARTER PLANNING CHAMPION

registered LABC Partner Authority Scheme

Legend:

Extended area

Demolished area

Notes:

1. This drawing is for planning purposes only and is not to be used for Building Regulations or construction.
2. The building contractor shall be responsible for checking all dimensions and setting out on site prior to work commencing. Any discrepancies shall be notified to the originator of this drawing immediately.

cdrc The Property Consultants

Revision	Date	By	Note
A	28/06/2023	CR	Issued for Planning Permission

JOB TITLE
37A Princess Avenue
Worthing, West Sussex BN13 1BA

DRAWING
Location and Block Plans

SCALE	DATE	DRAWN
@ A3	June 2023	CR
PROJECT 1445	DRAWING NO LP–01	REV A