DO NOT SCALE FROM THIS DRAWING

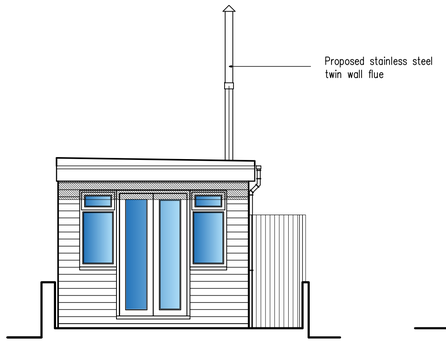

East Elevation

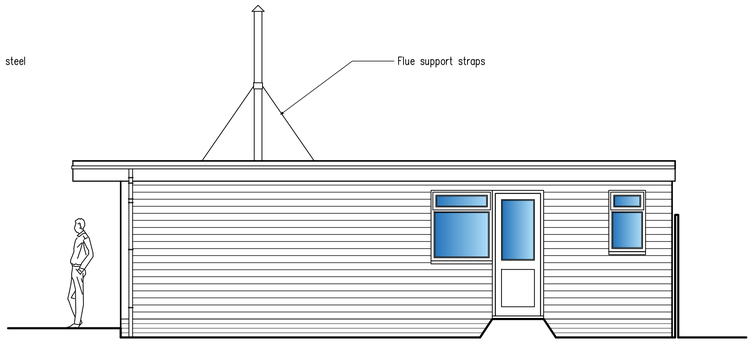

North Elevation

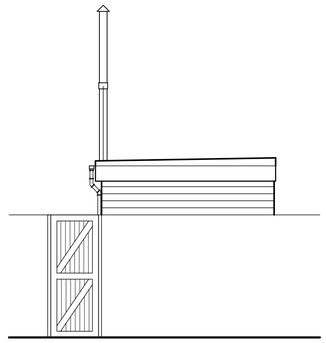

West Elevation

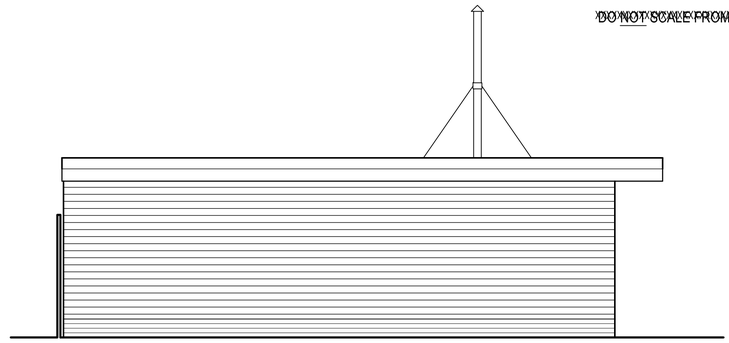

SouthElevation

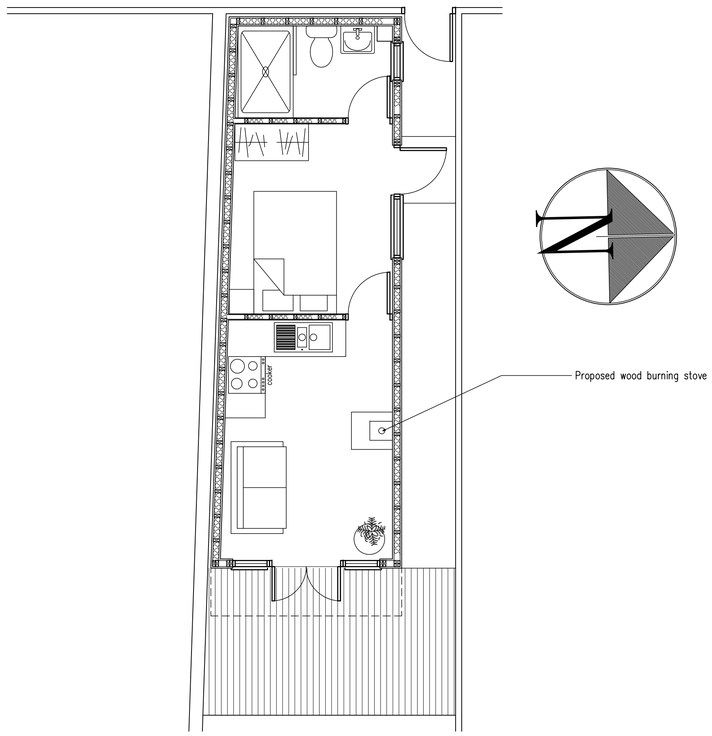

Floor Plan

1m 2m 3m 4m 5m 6m 7m 8m 9m 10m

1:50 Scale Bar

Propsed Wood Burning Flue in Garden Annexe at: 53 The Drive, Worthing, West Sussex

rja Planning & Building Consultants Ltd.
9 Sea Spray Avenue
Shoreham-By-Sea
West Sussex BN43 5PR
t: 01273 467297 mob: 07971 375739
e: rex@rjapbc.co.uk web: www.rjapbc.co.uk

Chartered Institute of Architectural Technologists

PROJECT: 53 The Crescent, Worthing

DRAWING TITLE: Proposed Floor Plan & Elevations

CLIENT: Emily Barber

DWG NO: 2186-04

REVISION:

SCALE: 1:50

DATE: 17.04.23

DRAWN: