DO NOT SCALE FROM THIS DRAWING

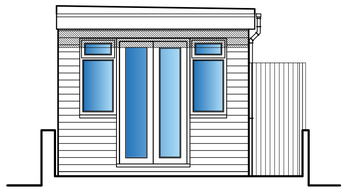

East Elevation

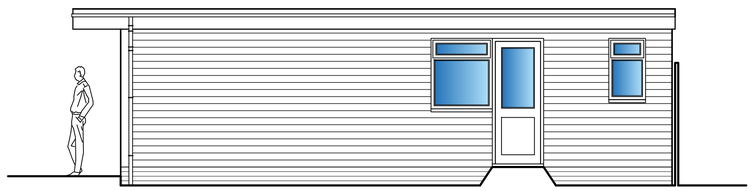

North Elevation

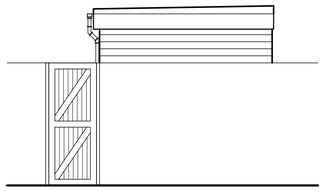

West Elevation

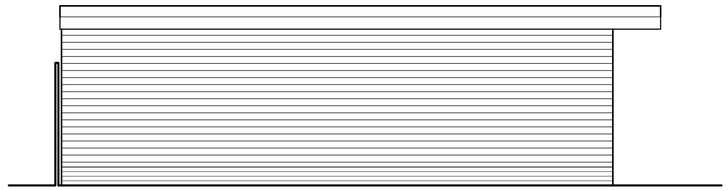

SouthElevation

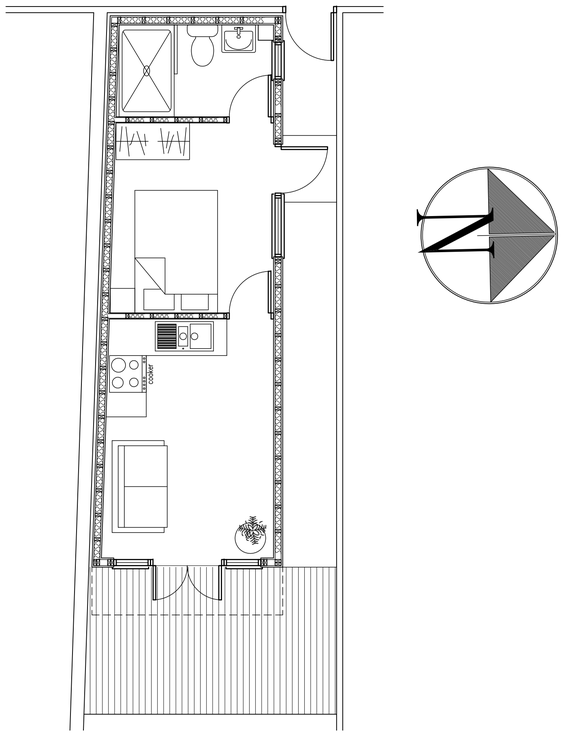

Floor Plan

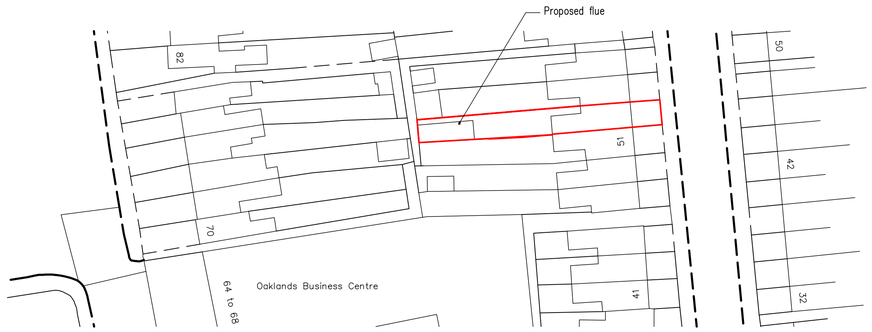

Block Plan 1:500

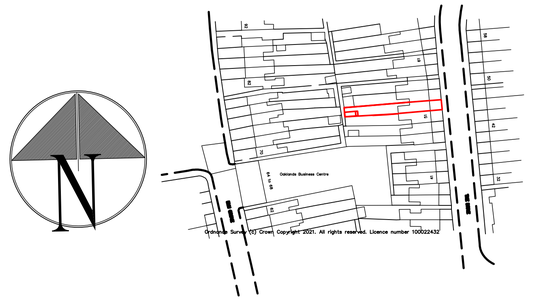

Location Plan 1:1250

1m 2m 3m 4m 5m 6m 7m 8m 9m 10m
1:50 Scale Bar

10m 20m 30m 40m
1:500 Scale Bar

10m 20m 30m 40m 50m
1:1250 Scale Bar

Propsed Wood Burning Flue in Garden Annexe at: 53 The Drive, Worthing, West Sussex

rja Planning & Building Consultants Ltd.
9 Sea Spray Avenue
Shoreham-By-Sea
West Sussex BN43 5PR
t: 01273 467297 mob: 07971 375739
e: rex@rjapbc.co.uk web: www.rjapbc.co.uk

Chartered Institute of Architectural Technologists

PROJECT: 53 The Crescent, Worthing
DRAWING TITLE: Existing Floor Plan & Elevations
CLIENT: Emily Barber
DWG NO: 2186-05
REVISION: A
SCALE: 1:50
DATE: 17.04.23
DRAWN: