From: Lee Popkiewicz-Smith <leepop@me.com>
Sent: 01 September 2013 14:35
To: Hannah Barker
Subject: 6m width plan, 65 Old Shoreham Road
Attachments: photo.JPG; ATT00001.txt

west sussex county council

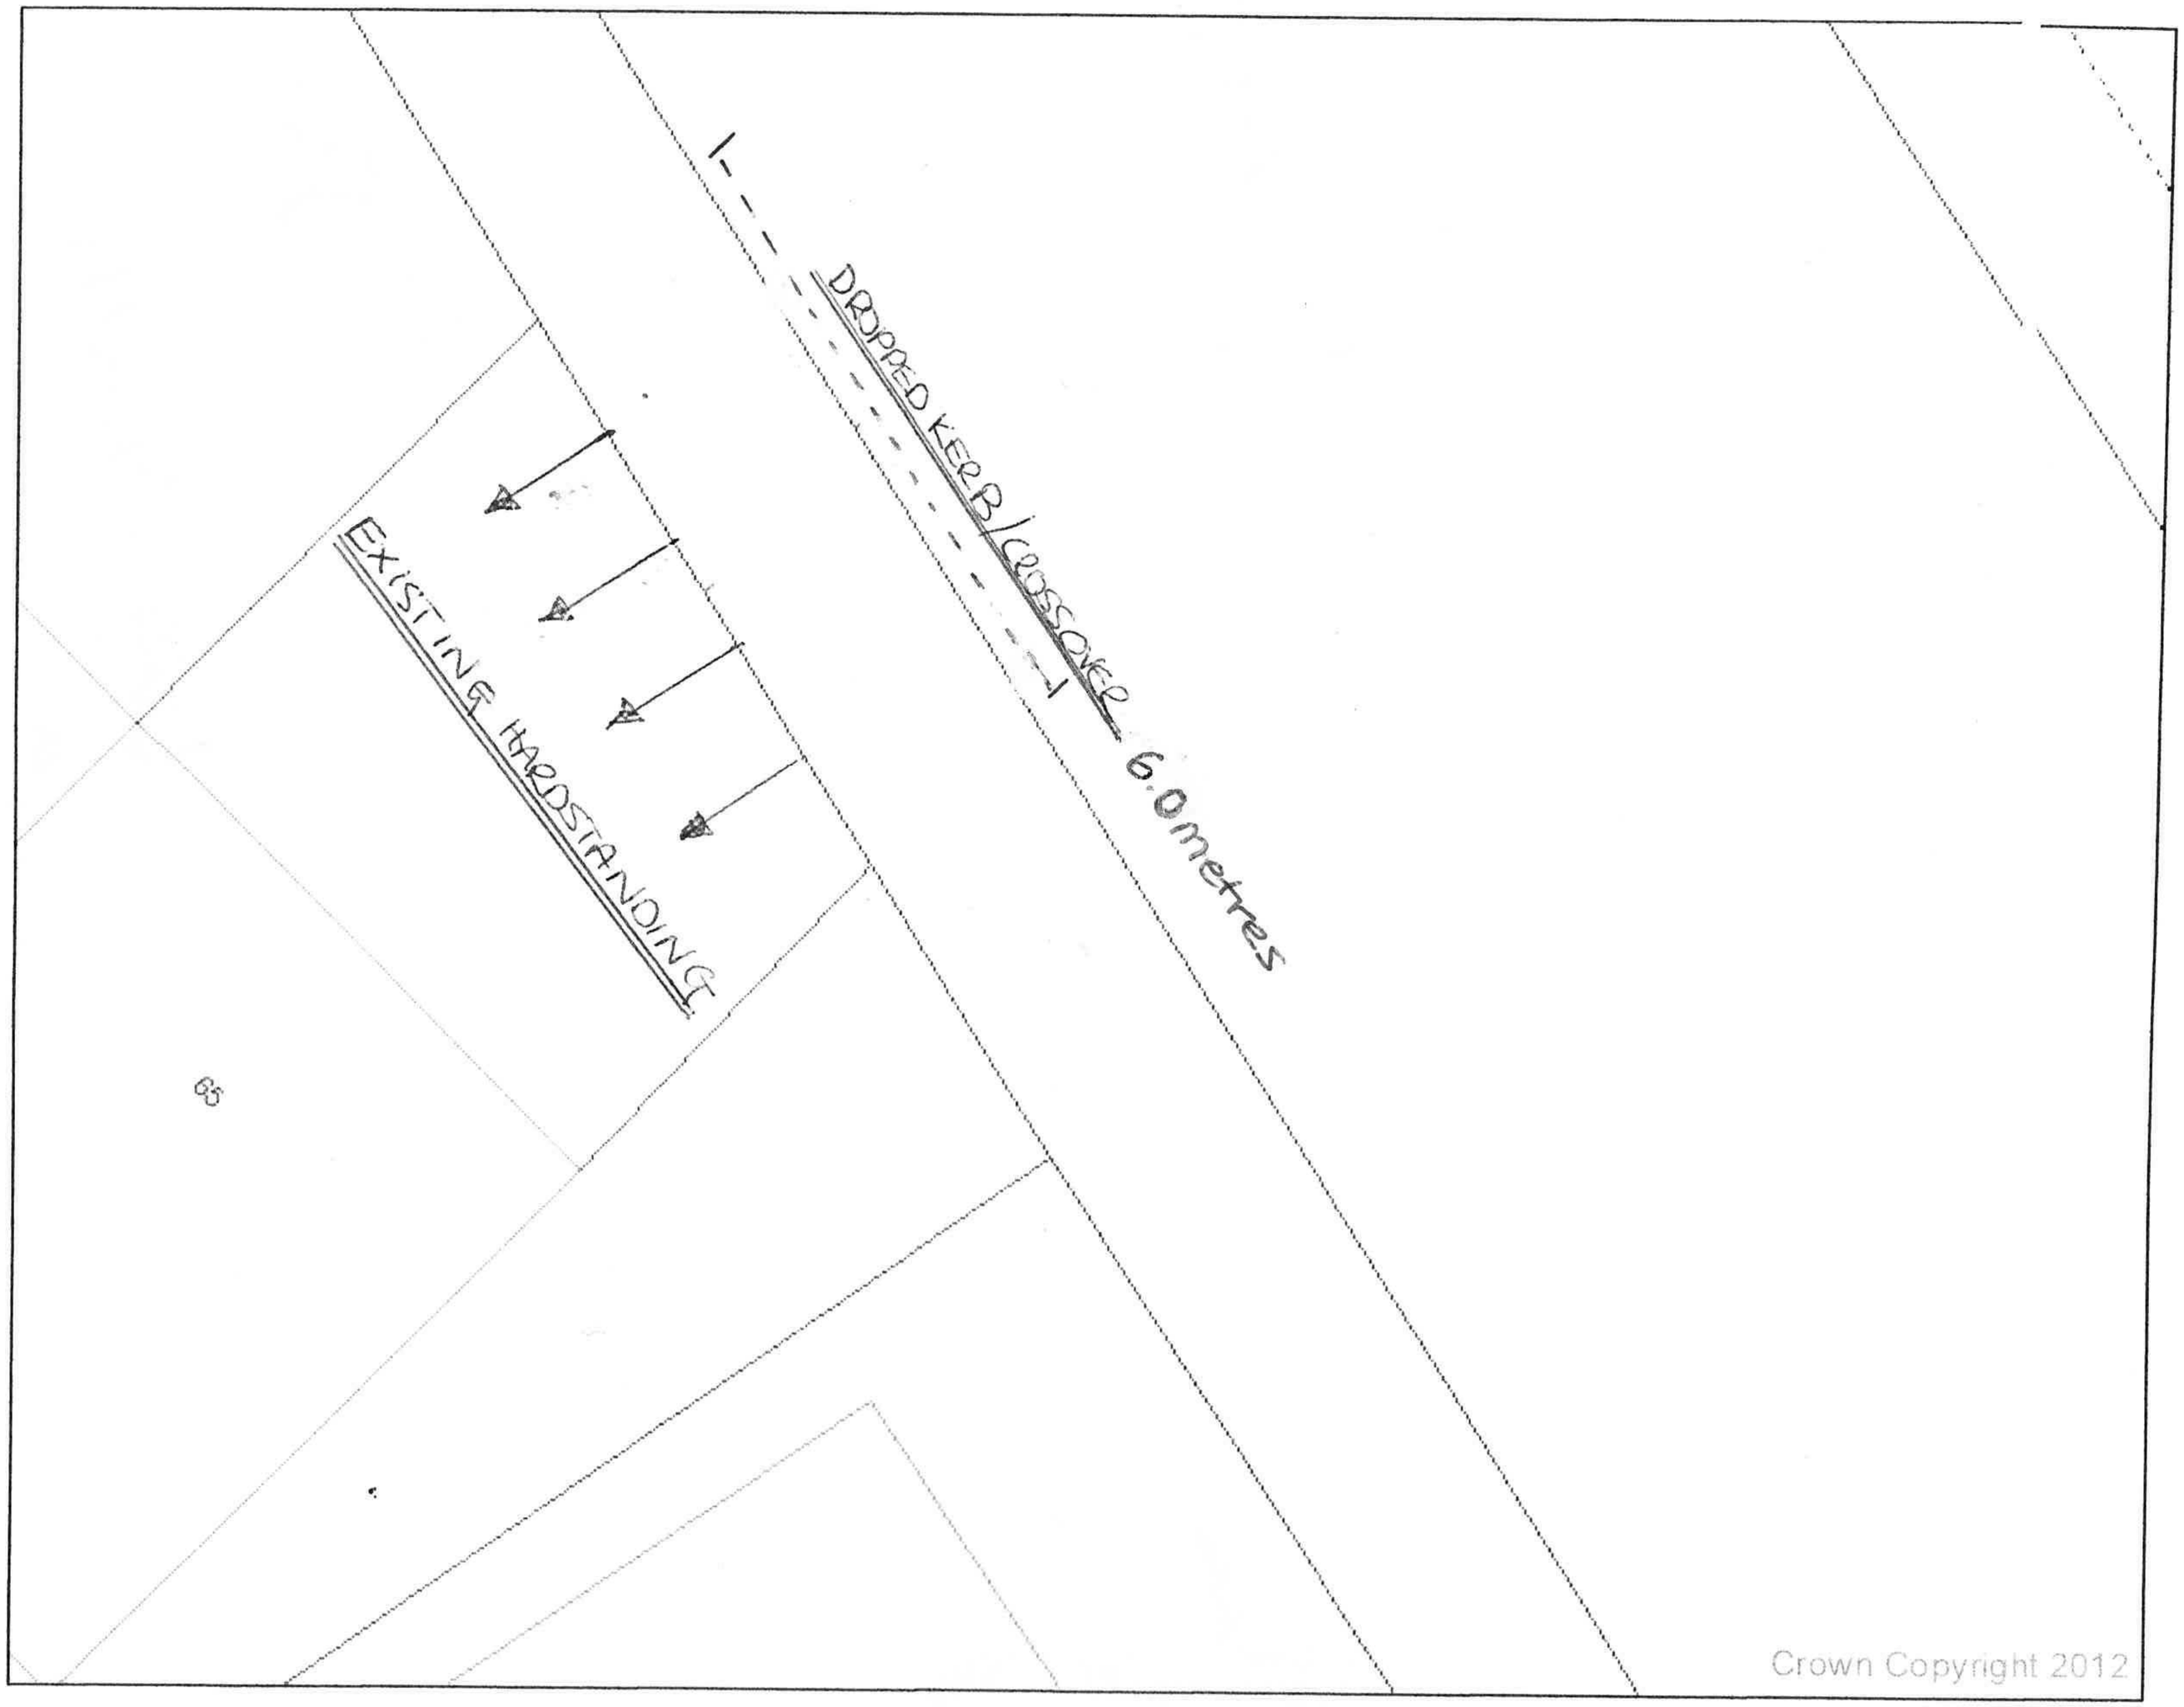

Date:

Author:

Scale 1:100

0 0.40.8 1.6 2.4 3.2

Metres

Map Notes

Crown Copyright. All rights reserved.
West Sussex County Council
100023447 (2012)

Sent from my iPhone