
THIS DRAWING TO BE READ IN CONJUNCTION WITH STRUCTURAL ENGINEERS DETAILS & CALCULATIONS

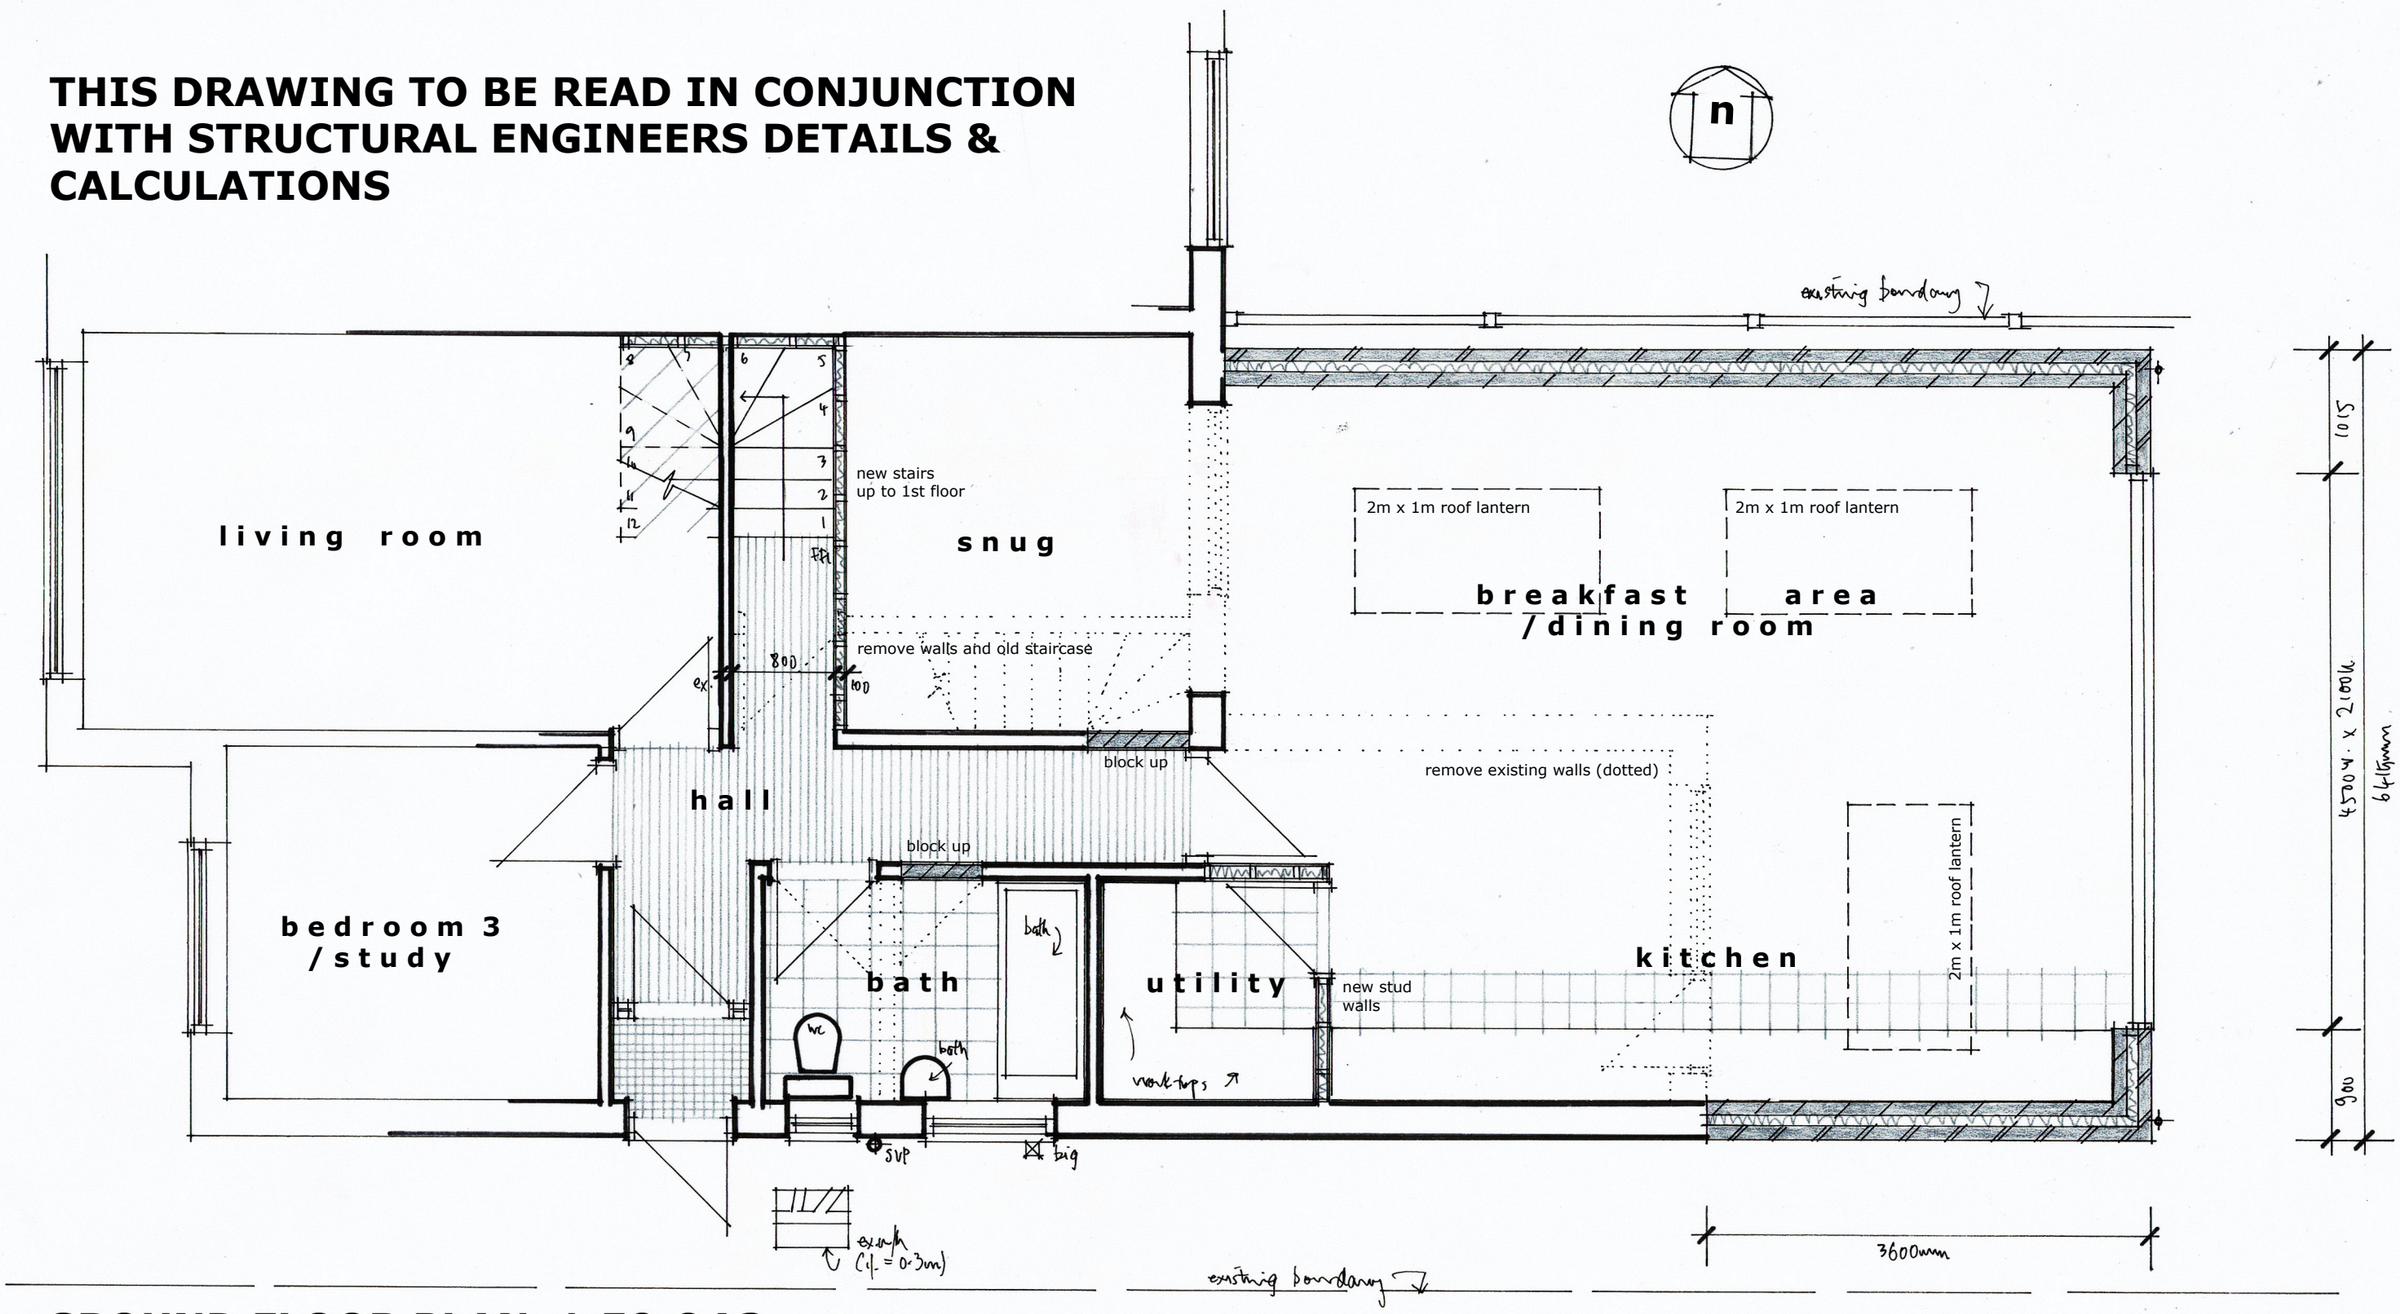

GROUND FLOOR PLAN 1:50 @A3

0 5m

metres

9 PLANTATION WAY, WORTHING
Extension proposals WT/PW/03

Wayne Gander MCIAT
Chartered Architectural Technologist
98 Durrington Lane. Worthing
West Sussex BN13 2RQ
M 07808 887896
E waynegander08@gmail.com