

West Elevation

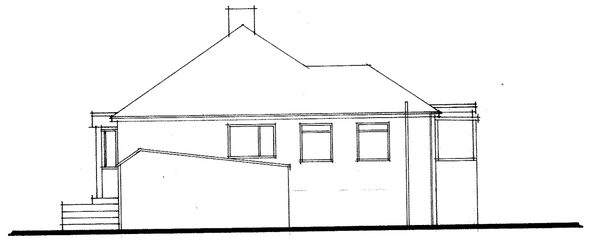

South Elevation

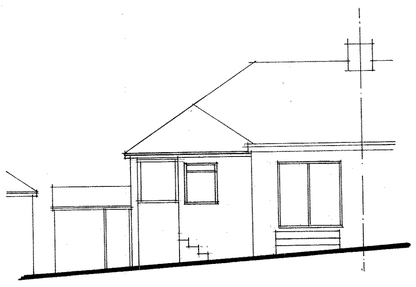

East Elevation

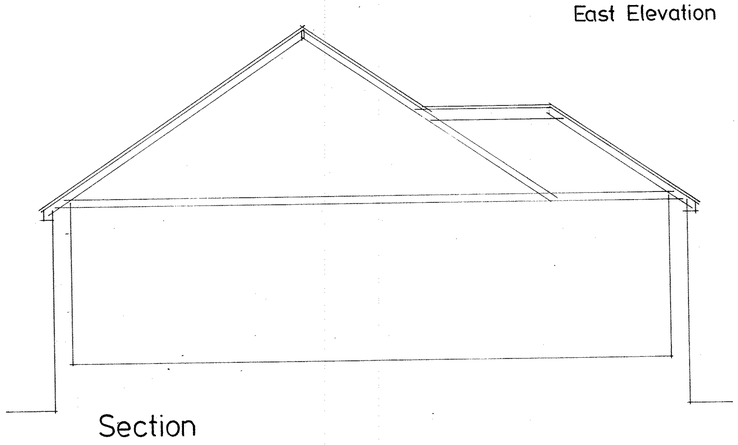

Section

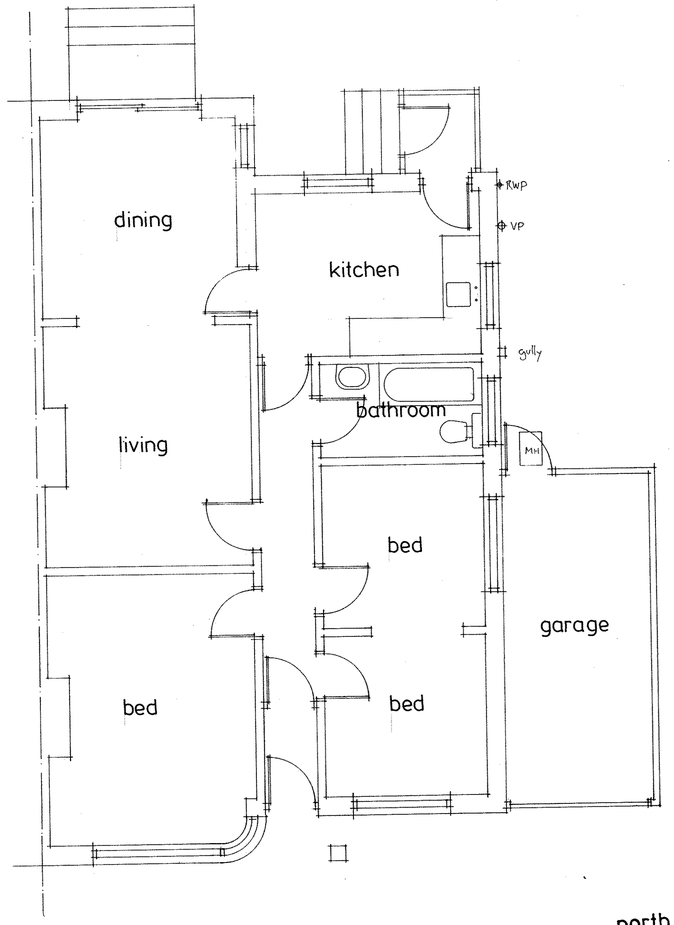

Ground Floor Plan

north

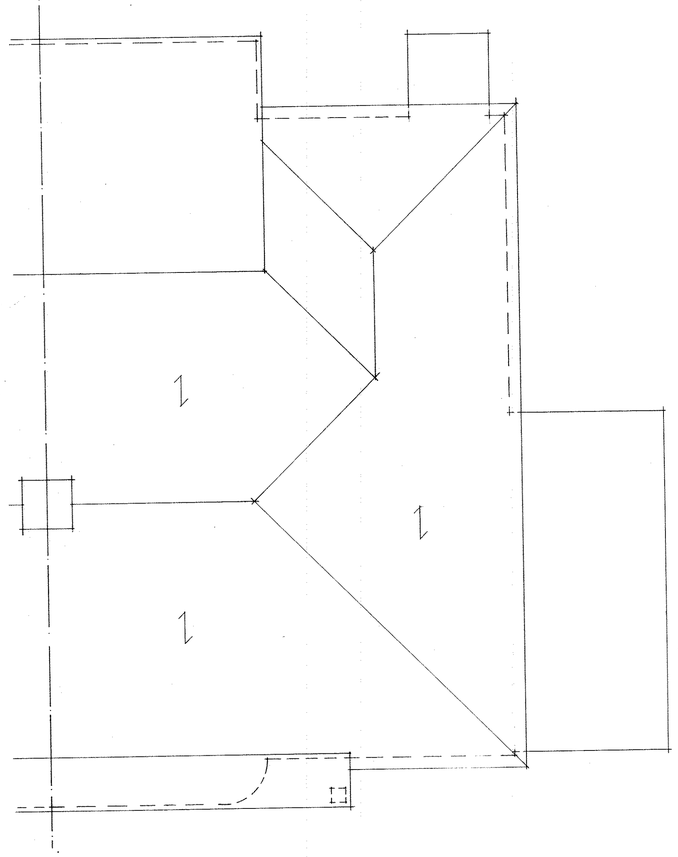

Roof Plan

A1 PAPER SIZE SCALE 1:50 1:100

This drawing is the sole copyright of Insite Planning Ltd.

Insite Planning Ltd
5 Beechwood Avenue
Brighton, East Sussex
BN1 8ED
Tel: 01273 558118
Email: insiteplanning@yahoo.co.uk

Client:

Job:

16 Griffiths Avenue
Lancing

Existing Plans
and Elevations

Date: 29.1.16 Scale: 1:50, 1:100

Drawing No. 1621/1963