

West Elevation

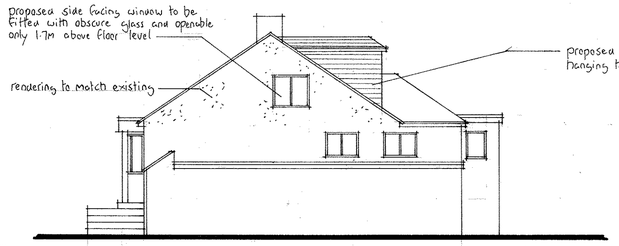

South Elevation



East Elevation

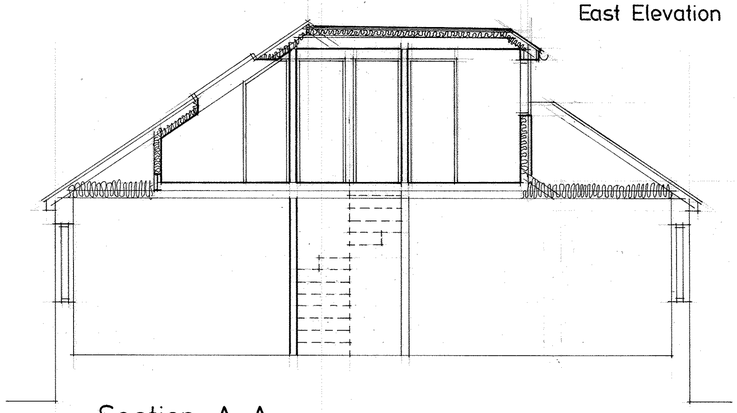

Section A-A

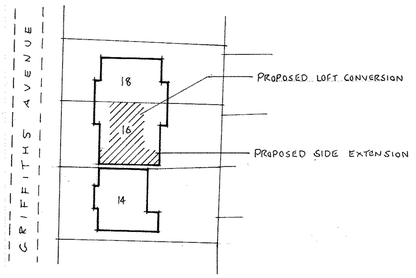

Block Plan

SCALE 1:500 0 10 20 30

N

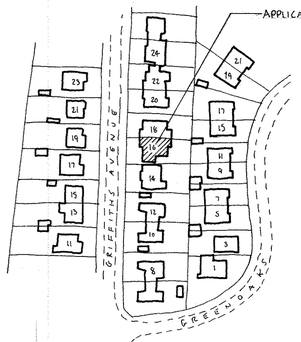

Location Plan

SCALE 1:1250 0 10 20 30 40 50

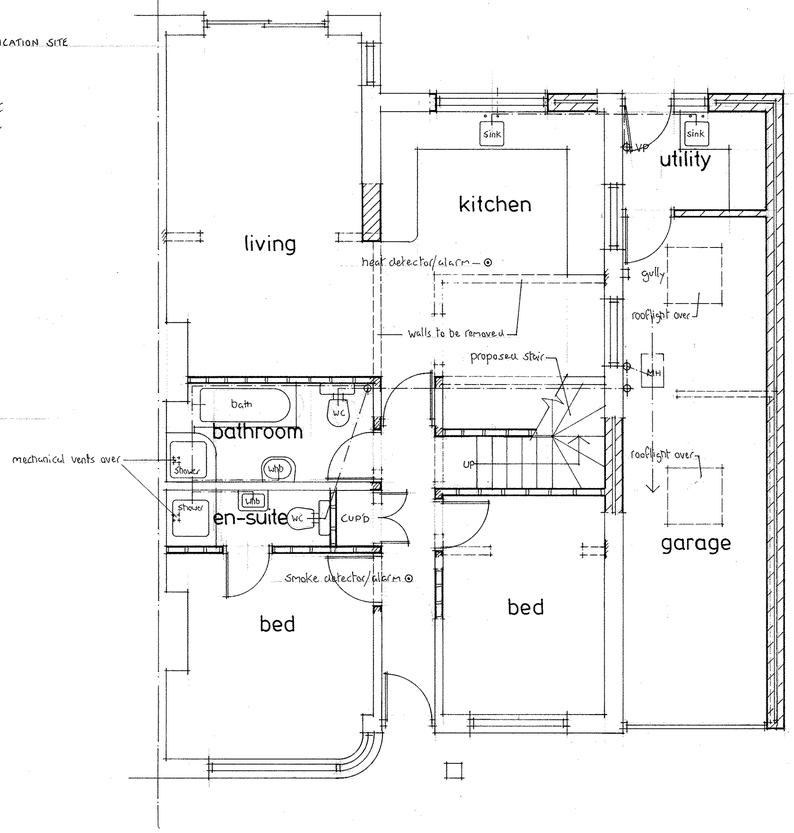

Ground Floor Plan

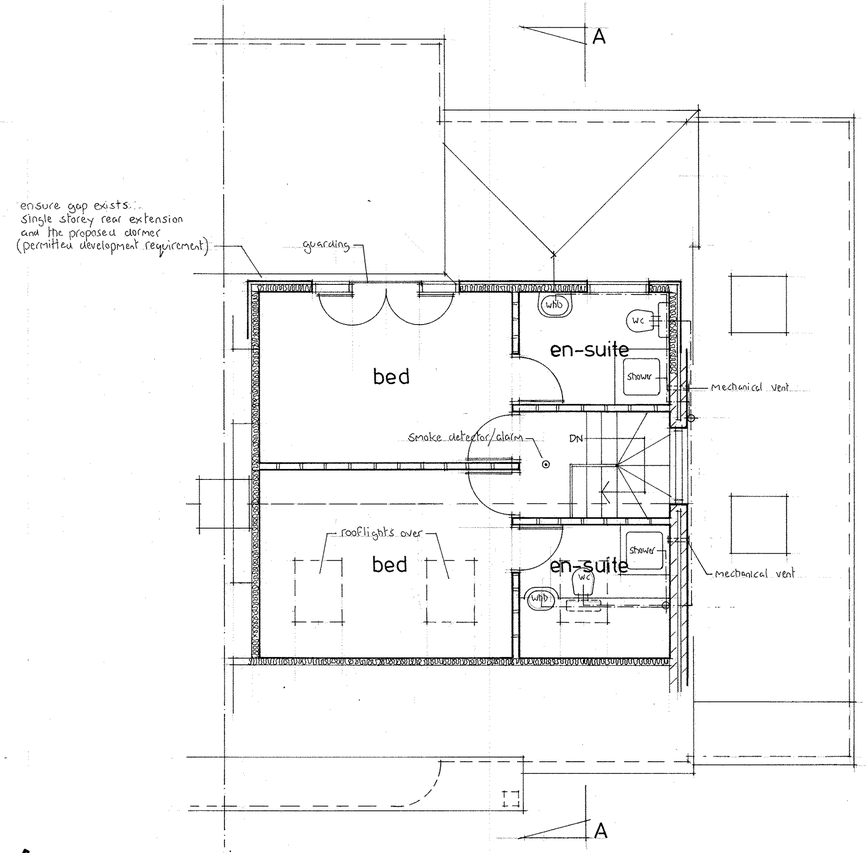

First Floor Plan

north

A1 PAPER SIZE

SCALE 1:50 0 1 2 3 4 5

1:100 0 1 2 3 4 5 6 7 8 9 10

REVISIONS:

REV 'A' 3.3.16
Drg completed ready for submission of the 'Permitted Development' planning application and Bldg Regs application.

THIS DRAWING TO BE READ WITH DRG N° 1621/1963, SPECIFICATION NOTES AND STRUCTURAL ENGINEERS CALCULATIONS.

This drawing is the sole copyright of Insite Planning Ltd.

Insite Planning Ltd
5 Beechwood Avenue
Brighton, East Sussex
BN1 8ED
Tel: 01273 558118
Email: insiteplanning@yahoo.co.uk

Client:

Job:

16 Griffiths Avenue
Lancing

Proposed Single Storey Side Extension and Loft Conversion

Date: 24.2.16 Scale: 1:50, 1:100

Drawing No. 1621/1964 A