No dimensions to be scaled from drawing except for planning purposes.

The contractor should check all dimensions on site.

It is the contractors responsibility to ensure compliance with Building Regulations.

C.D.M. Regs. 2007. The Client is advised of his responsibilities to appoint a Planning Supervisor under these Regs. All works to comply with the C.D.M. Regs. 2007

The Party Wall Act. 1996 The property owner is advised of the requirements of the Act, & the requirement to serve a Party Wall Notice on any adjoining owners as required under the act.

REVISIONS:

A. 22.01.08 Amended in accordance with planner's comments dated 11.01.08
B. 07.03.08 Internal layout amended to one bed house plot No.3.
C. 24.04.08 Amended in accordance with planner's comments.

WORTHING BOROUGH COUNCIL
- 3 MAY 2008
CONSENT GRANTED
~~SUBJECT TO CONDITIONS~~

T.P. OFFICE COPY
REVISED PLAN


BOROUGH OF WORTHING
DEPOSITED 28.4.08
TP REF NO
WB / 08 / 0335/CAC



GROUND FLOOR PLAN
Scale 1:100



FIRST FLOOR PLAN

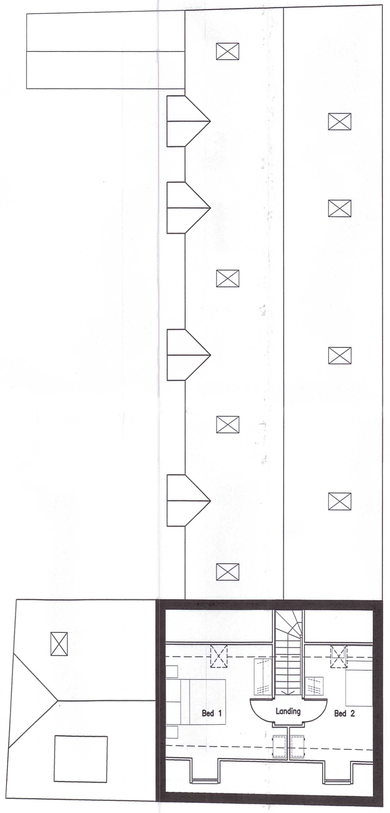

SECOND FLOOR PLAN

ADCS
Architectural Design
Computer Services
17 Springfield Gardens
Offington
Worthing
West Sussex
BN13 2DF
Tel: 01903 260701
E-mail:
adcs@sky.com

Client
PROMUTUAL GROUP LLP

Project
NEW RESIDENTIAL DEVELOPMENT
NEW STREET / AUGUSTA PLACE
WORTHING
WEST SUSSEX

Drawing
PROPOSED FLOOR PLANS

Scale	Date	Drawn
1:100	07.12.07	TP

Drawing No.	Revision
1137/P04	C