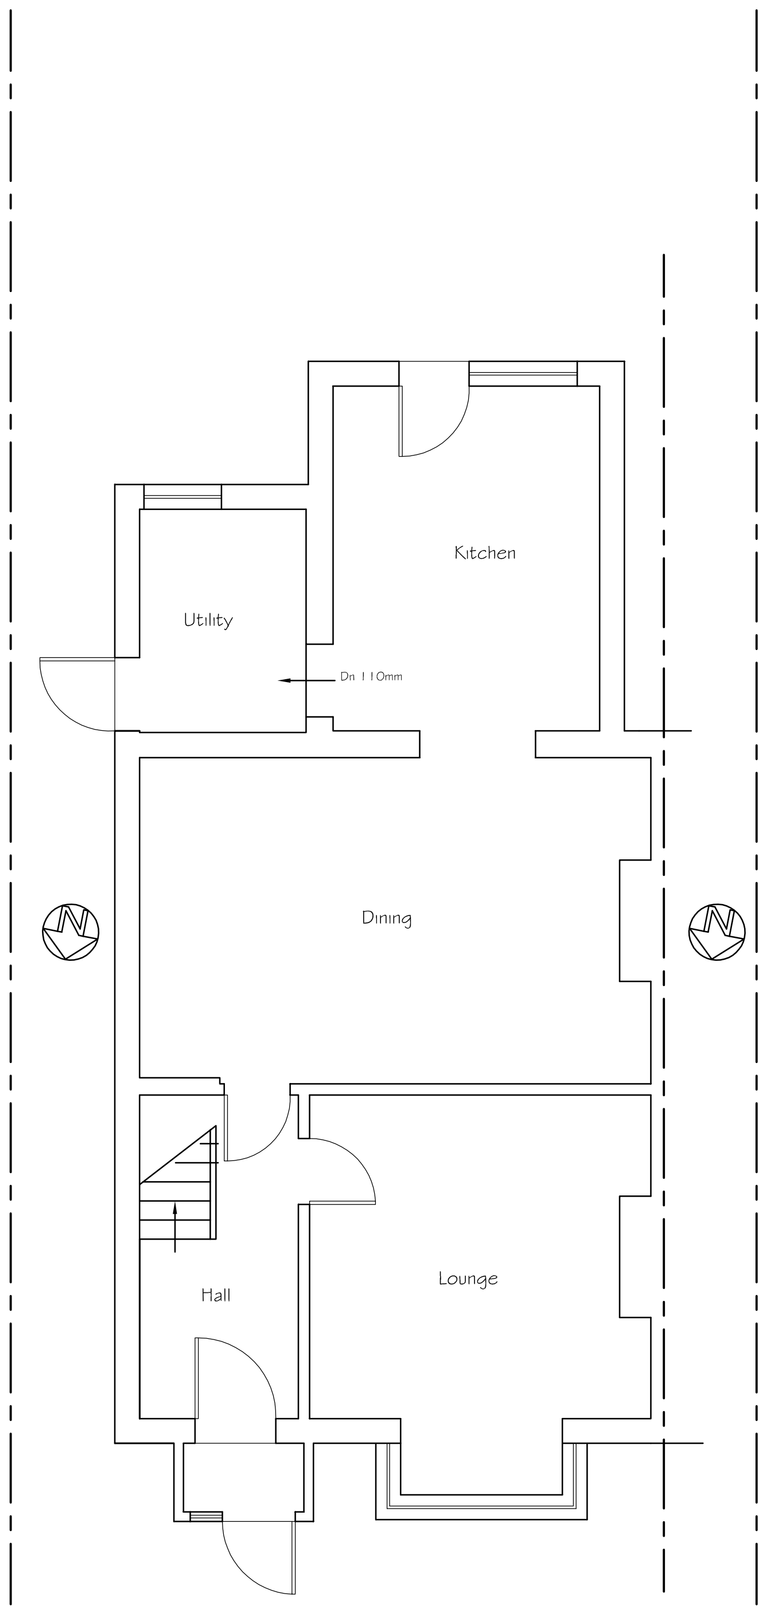

Existing Ground Floor Plan

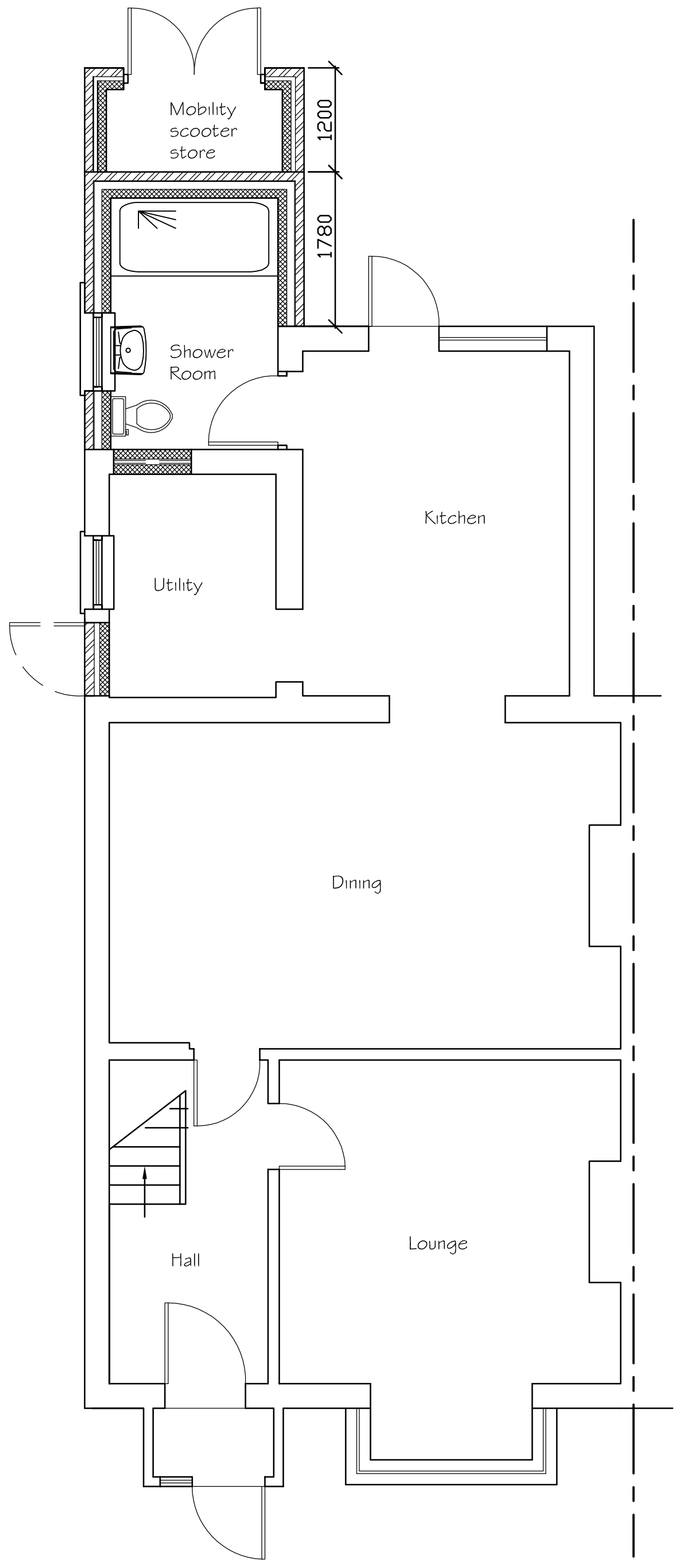

Proposed Ground Floor Plan



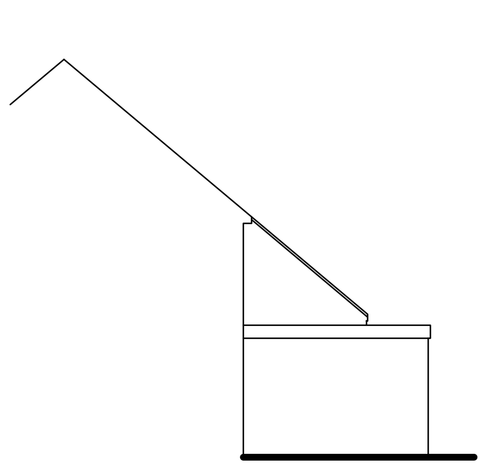

Existing Side (West) Elevation

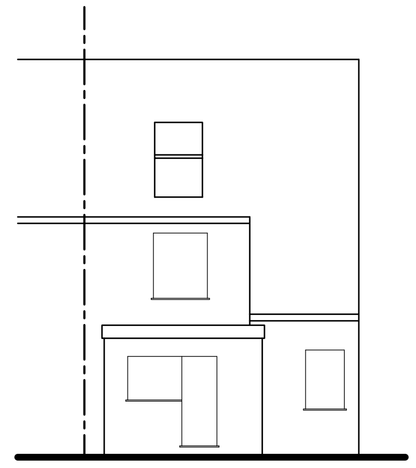

Existing Rear (South) Elevation

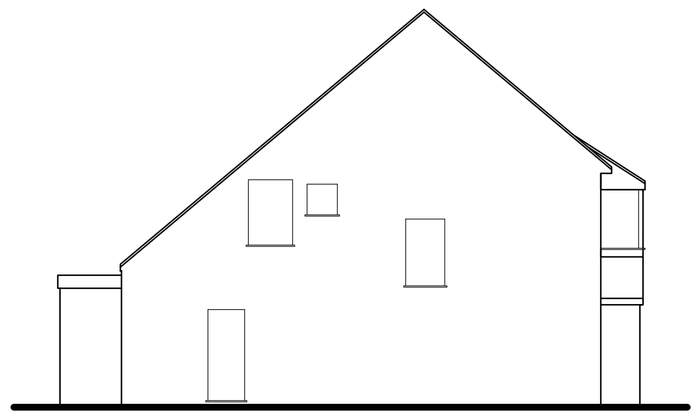

Existing Side (East) Elevation

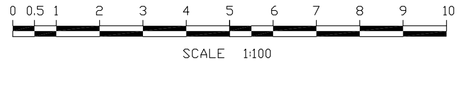

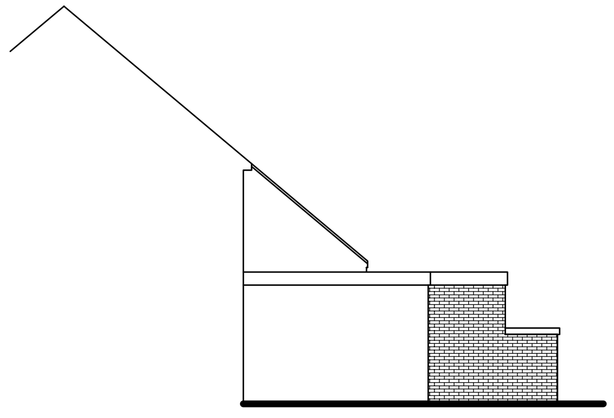

Proposed Side (West) Elevation

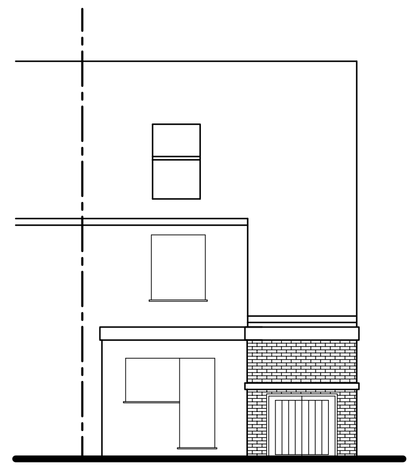

Proposed Rear (South) Elevation

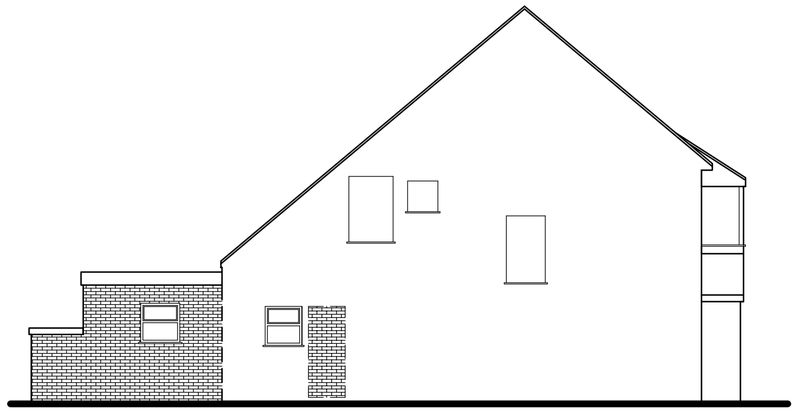

Proposed Side (East) Elevation

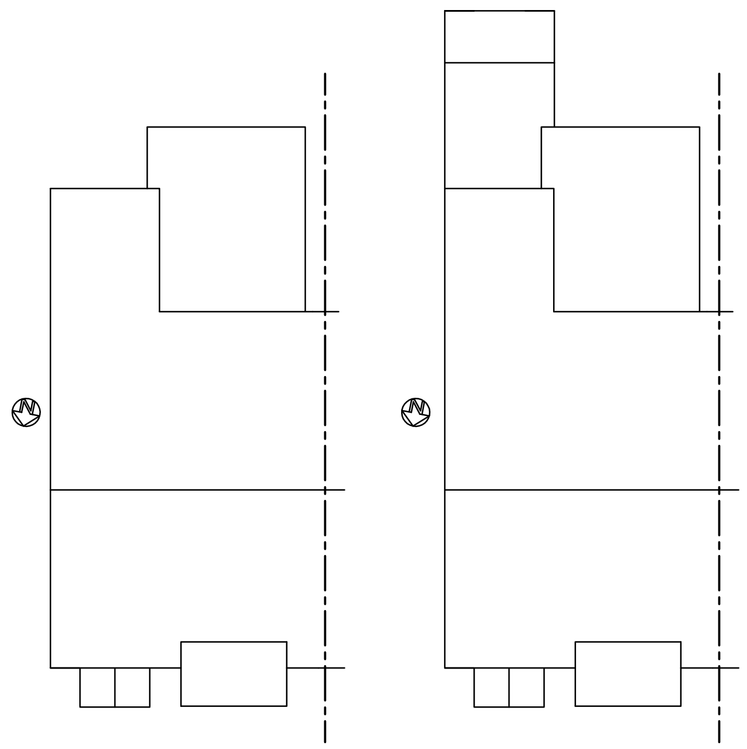

Existing Roof Plan

Proposed Roof Plan



Tony Rogers
Building Consultants
Address: 40 Dawn Crescent, Upper Beeding
West Sussex, BN44 3WH
Telephone: 01903 815225 Fax: 01903 815225

Rev.	Date:	Revision Description:

Client: Mr & Mrs M Delvaux

Address: 23 Highdown Avenue
Worthing
West Sussex
BN13 1PU

Project: Proposed ground floor rear extension

Scale: 1:50 1:100
Paper Size A1

Date: September 2025

Drawing No: 25/1613/01

Drawn By: AWR

Revision: