New Garage with sauna

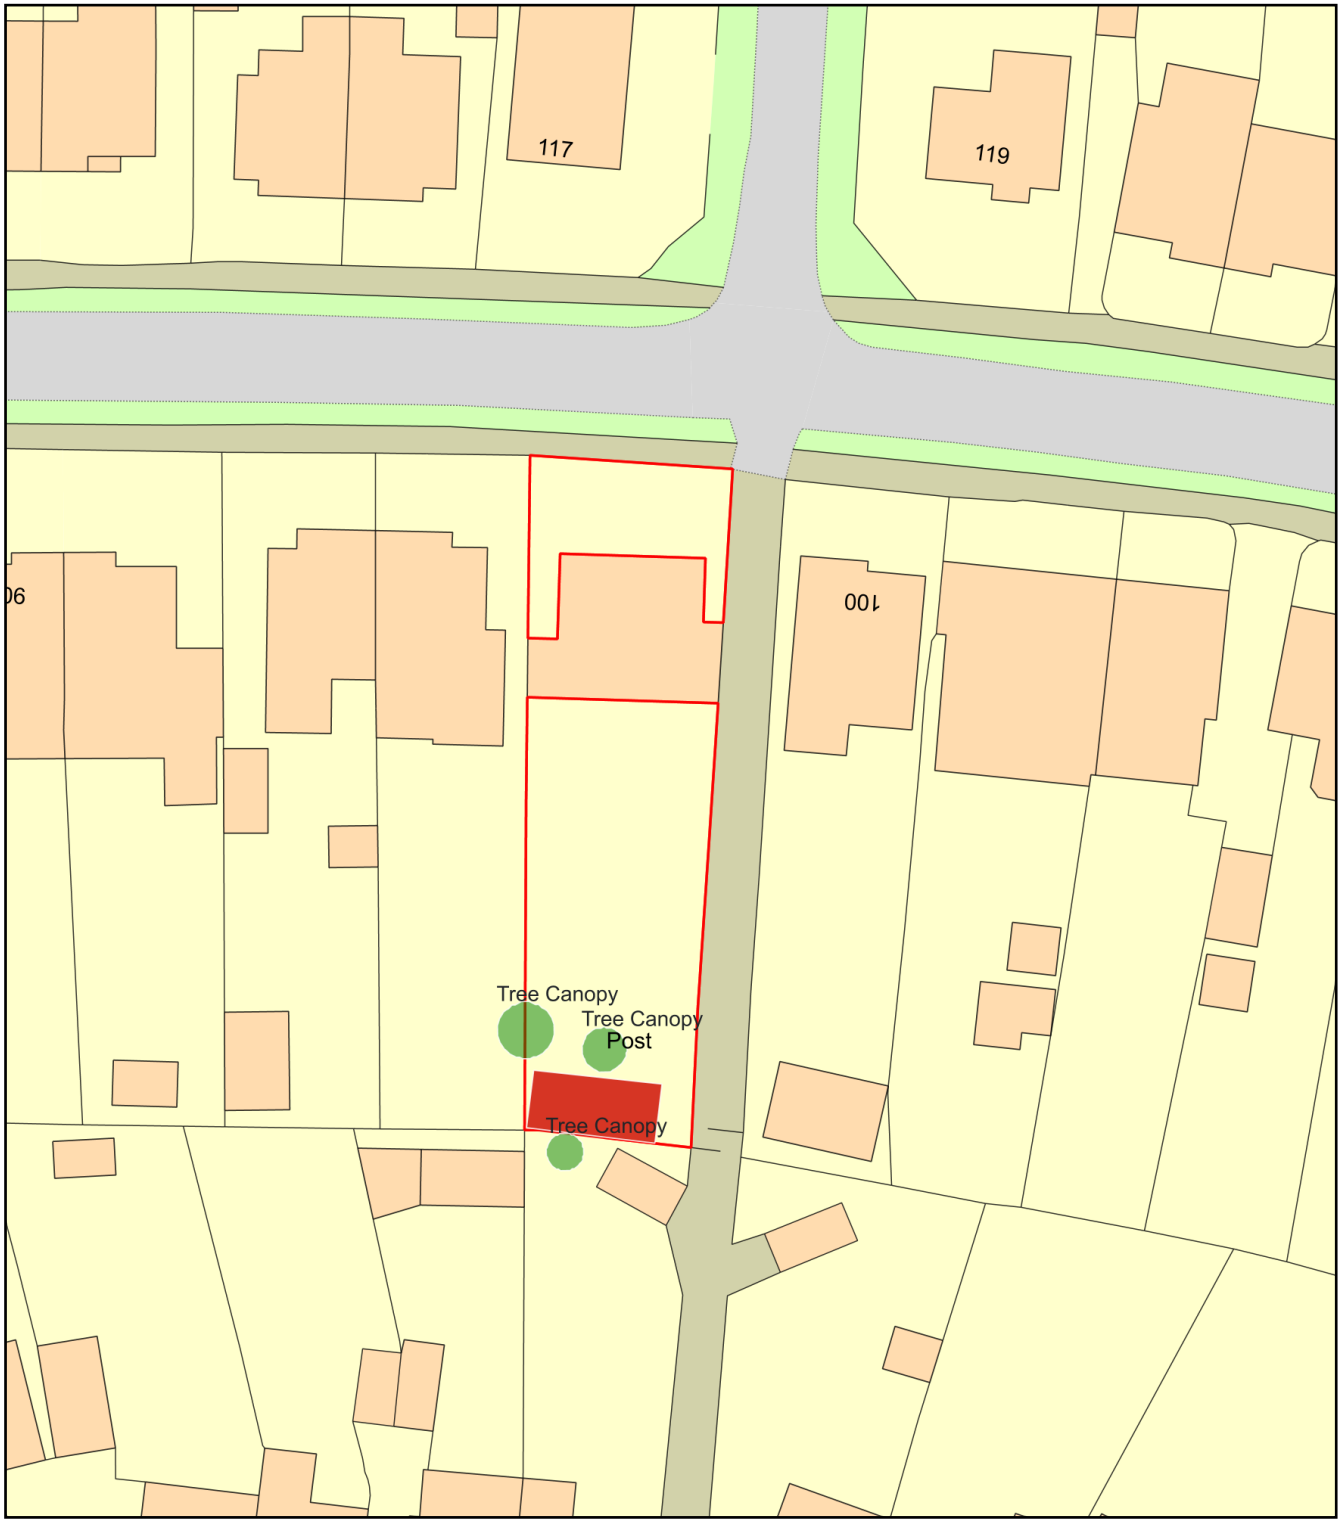

0 20
Metres

N

ReQuestaPlan

Plan Produced for:	NJT Construction
Date Produced:	03 Sep 2025
Plan Reference Number:	TQRQM25246171407788
Scale:	1:500 @ A4

© Crown copyright and database rights 2025 OS 100042766