DO NOT SCALE this drawing, figured dimensions only are to be used.
© This drawing is the sole copyright of Design Group 3 | Architects.
Any discrepancies between this drawing and other information should be reported to the Architect.
MODIFICATIONS TO THIS DRAWING TO BE MADE SOLELY ON ORIGINAL MAGNETIC MEDIA, AND MAY ONLY BE CARRIED OUT BY DESIGN GROUP 3 | ARCHITECTS.
THE BOUNDARY SHOWN IS BASED ON INFORMATION SUPPLIED BY OTHERS, NOT DG3A. ALL BOUNDARIES TO BE VERIFIED ON SITE.

Rev:	Date:	Description:	By:	Rvw:
P01	04.01.07	Townhouses updated. Plot numbers added. Boundary moved near Plot 1.	RH	CB
P02	08.01.07	Hard landscaping, retaining walls & planting added	NMF	CB
P03	09.01.07	Canopy omitted at plot 1, path added plot 17 Schedule amended	NMF	CB
P04	17.01.07	Schedule amended, plot 14 now 3 bed	NMF	CB
P05	15.03.07	Plots 1 to 3 and 12 to 18 amended. Levels amended. Schedule amended. Plot 13 house type and area amended	GW	JS
P06	15.03.07	Plots 2 and 3 handed. Plot 13 amended to Type 1B. Plot 14 repositioned. Schedule and areas amended.	GW	JS

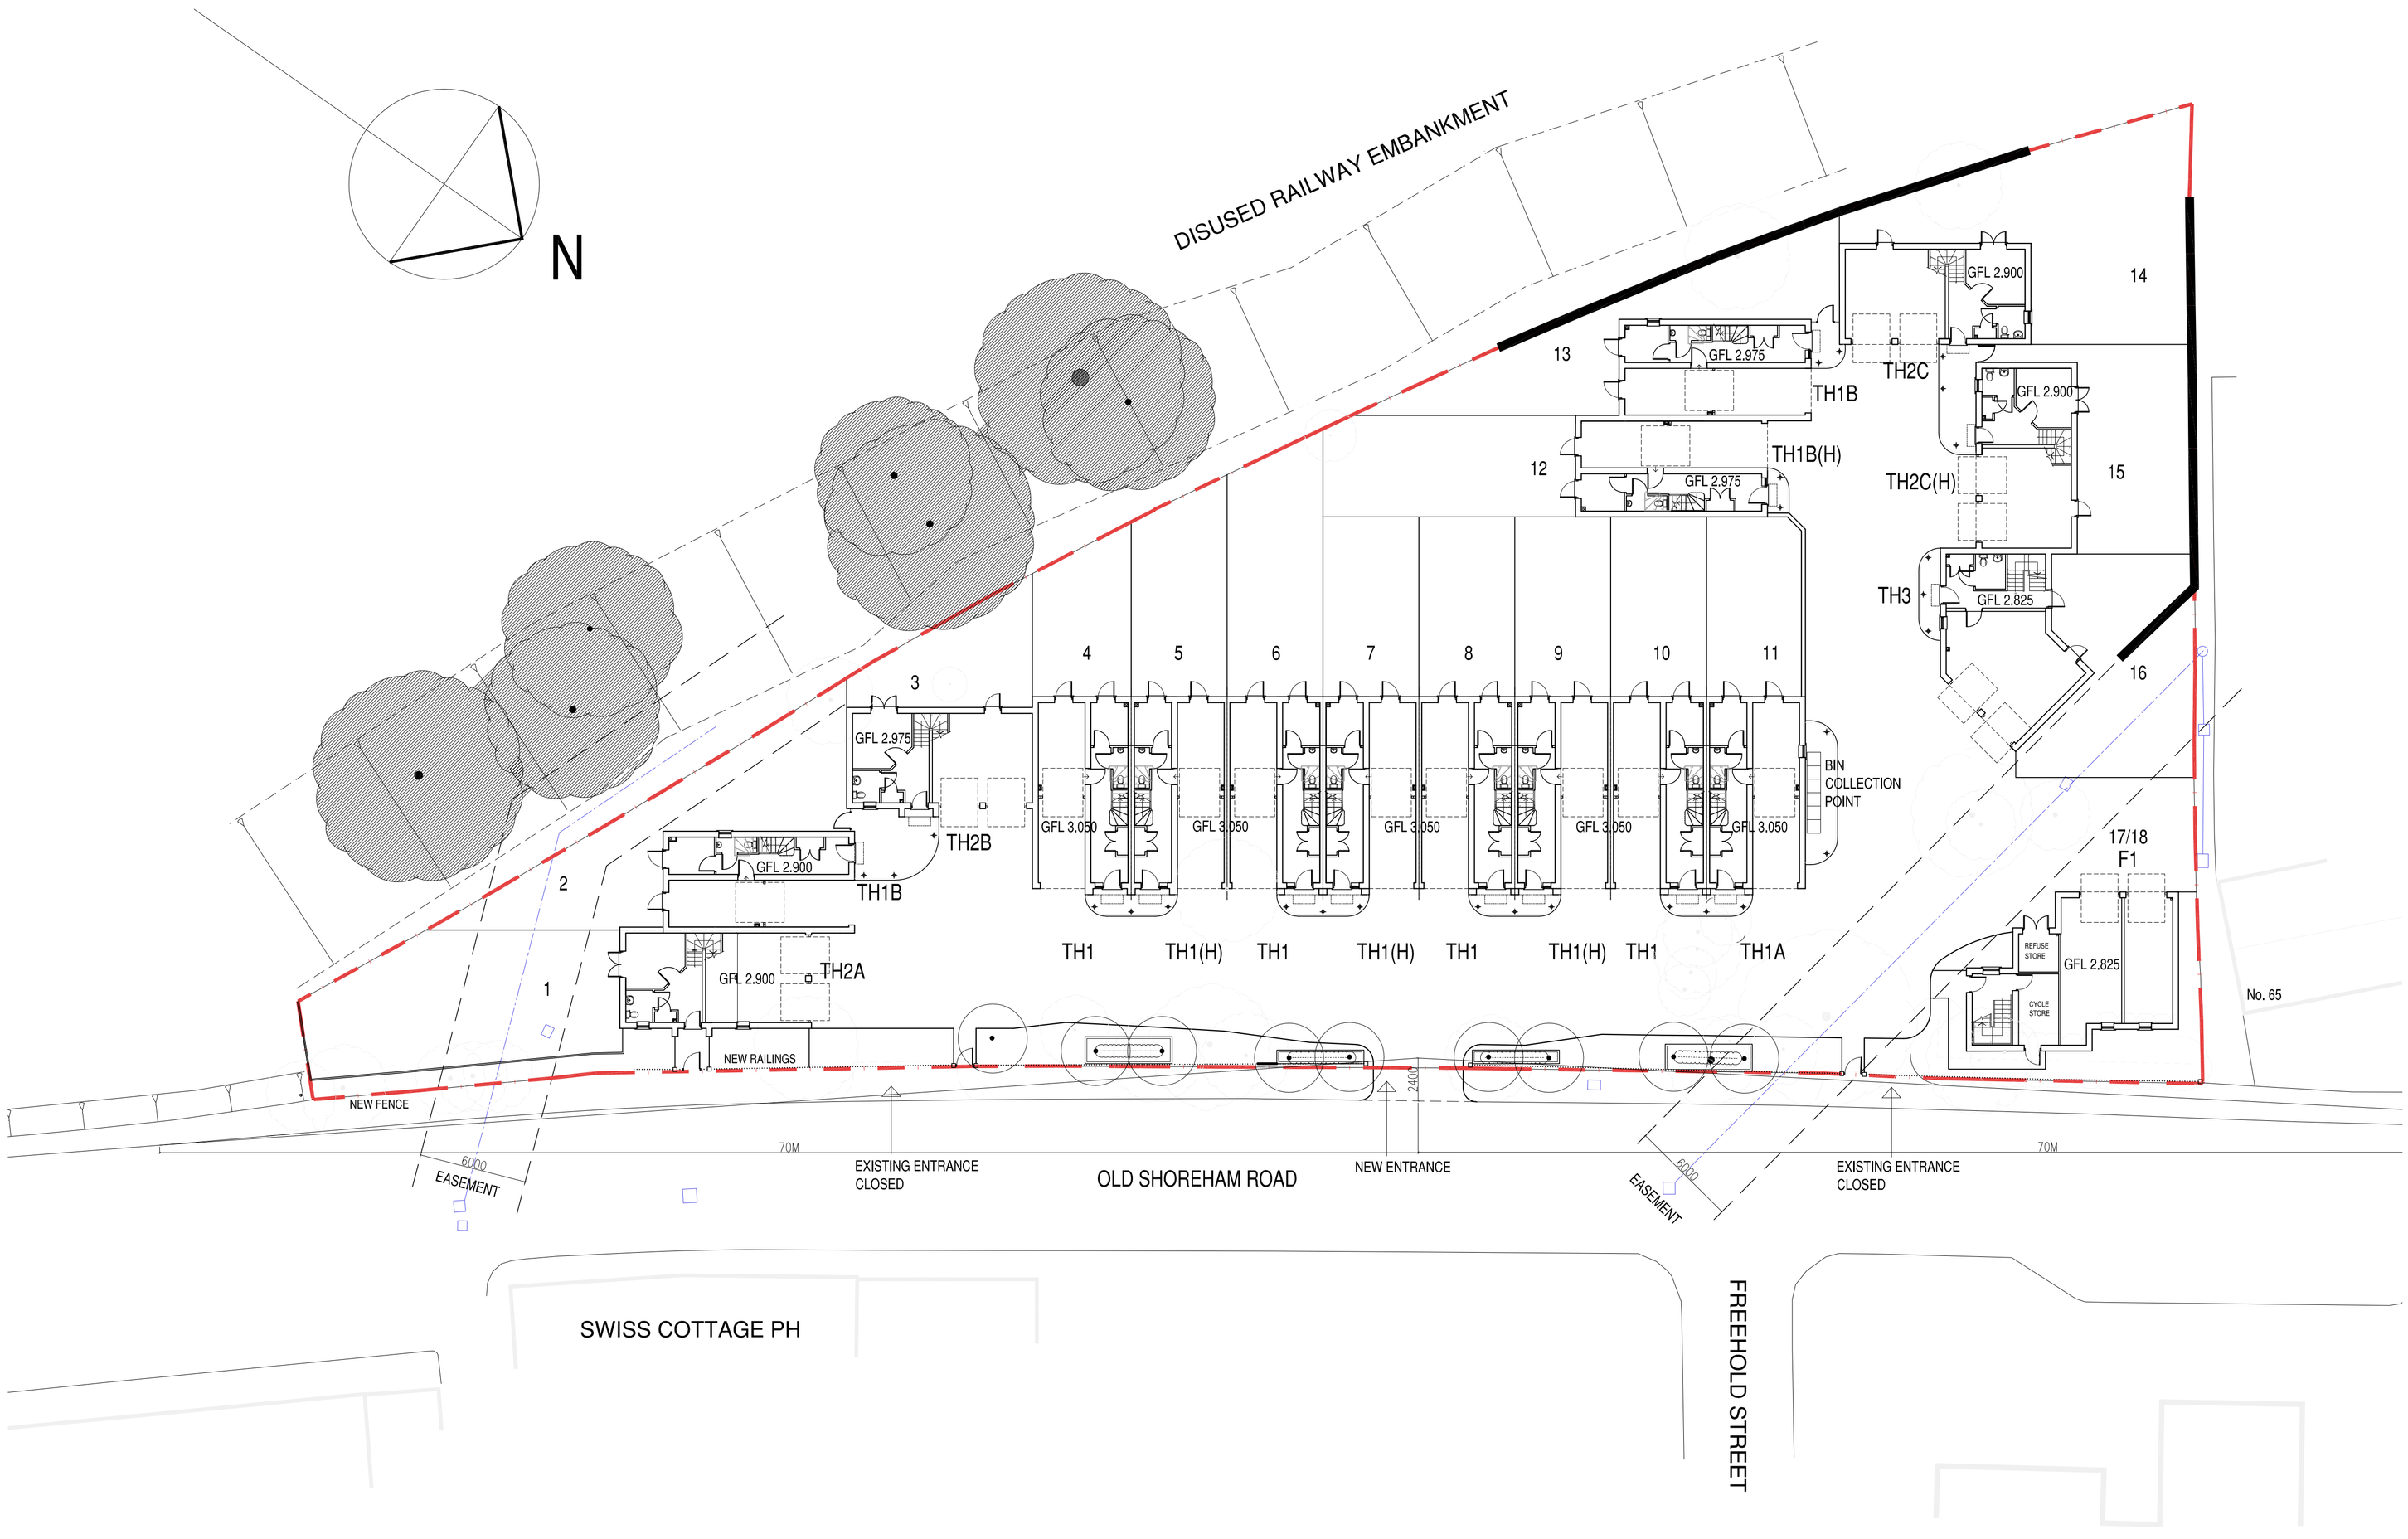

O491	Accommodation Schedule 04.01.07				
SMITHS YARD					
PLOT NO	HOUSETYPE	BEDS	SQM	SQFT	CAR SPACES
1	TOWNHOUSE 2A	3	122.25	1315.90	2
2	TOWNHOUSE 1B	3	120.06	1292.33	2
3	TOWNHOUSE 2B	3	122.25	1315.90	2
4	TOWNHOUSE 1	3	120.06	1292.33	2
5	TOWNHOUSE 1	3	120.06	1292.33	2
6	TOWNHOUSE 1	3	120.06	1292.33	2
7	TOWNHOUSE 1	3	120.06	1292.33	2
8	TOWNHOUSE 1	3	120.06	1292.33	2
9	TOWNHOUSE 1	3	120.06	1292.33	2
10	TOWNHOUSE 1	3	120.06	1292.33	2
11	TOWNHOUSE 1A	3	120.06	1292.33	2
12	TOWNHOUSE 1B	3	120.06	1292.33	2
13	TOWNHOUSE 1B	3	120.06	1292.33	2
14	TOWNHOUSE 2C	3	122.25	1315.90	2
15	TOWNHOUSE 2C	3	122.25	1315.90	2
16	TOWNHOUSE 3	3	125.50	1350.88	2
17	FOG F1	2	58.00	624.31	1
18	FOG F1	2	58.00	624.31	1
TOTAL					34

Key:

- Existing Tree
- Removed Tree
- New Tree
- Foliage
- Existing Building
- Drainage
- Site Boundary
- Retaining Wall

0 5 10 15 20 25 30

SCALE IN METRES

Note: The boundaries shown are based on information supplied by others, not DG3A. All boundaries to be verified on site.

Design Group 3 | Architects

1 Queen Square, Brighton, East Sussex BN1 3FD.
Telephone: 01273 720807 Fax: 01273 720808
E-mail: Brighton@dg3a.co.uk Website: www.designgroup3.co.uk

Client: Crest NICHOLSON

Project Name: SMITHS YARD SHOREHAM

Drawing Title: SITE PLAN - SCALE 1:200 @ A1

Project No:	Drawing No:		Revision:
0491	788/00491/001		PO6
Drawing Status:	Date:	Scale:	Drawn: Reviewed:
PLANNING	NOV 2006	1:200 @ A1 @ A3	GW CB