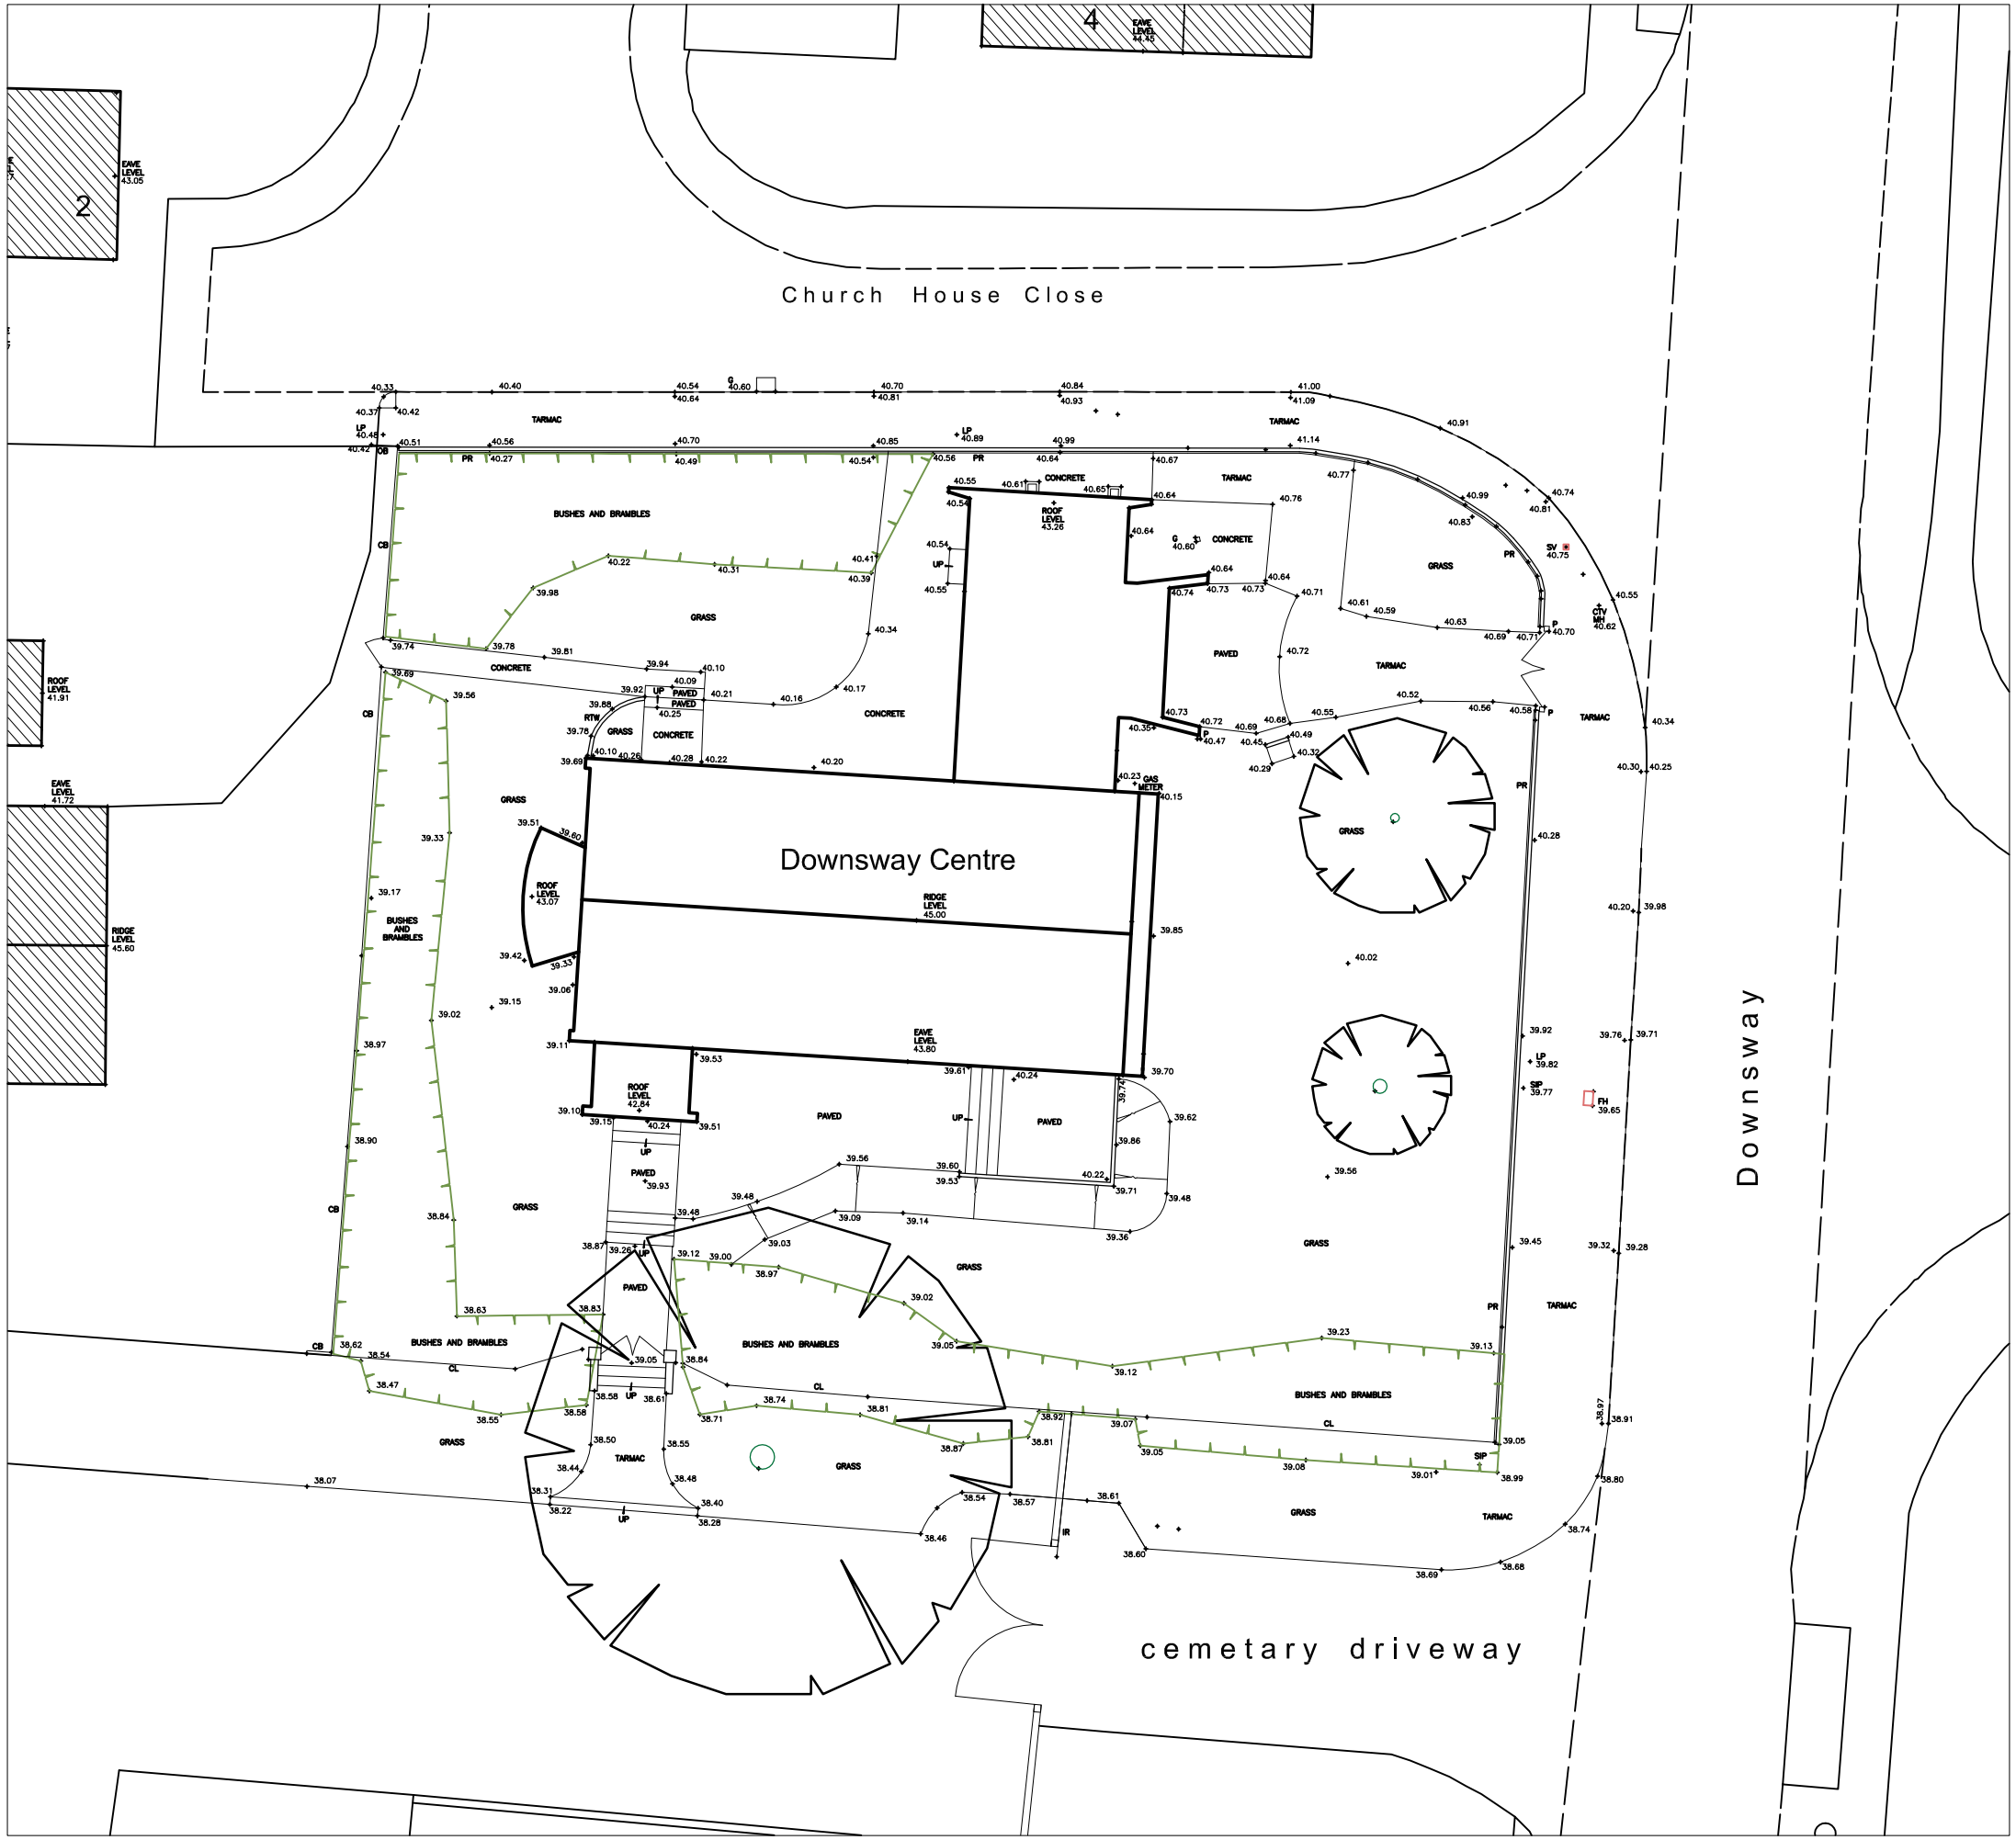


Existing site plan scale 1:200 @A3

0 10m 20m

1/200 @ A3

rev.	date

No dimensions to be scaled from this drawing. All dimensions to be checked on site. This drawing is copyright and should not be reproduced without the permission of the Architects.

client

Whiteways Contractors (Sussex) Ltd

project

Proposed houses, Downsway
Southwick, West Sussex

drawing

Existing site layout

scale 1:200@A3 date Sept 08

19a Wilbury Avenue
Hove, East Sussex
BN3 6HS

tel: 01273 203230
fax: 01273 321687
email:info@taarchitects.co.uk

Turner Associates
Architects and Planning Consultants

TA 359 /03 rev.