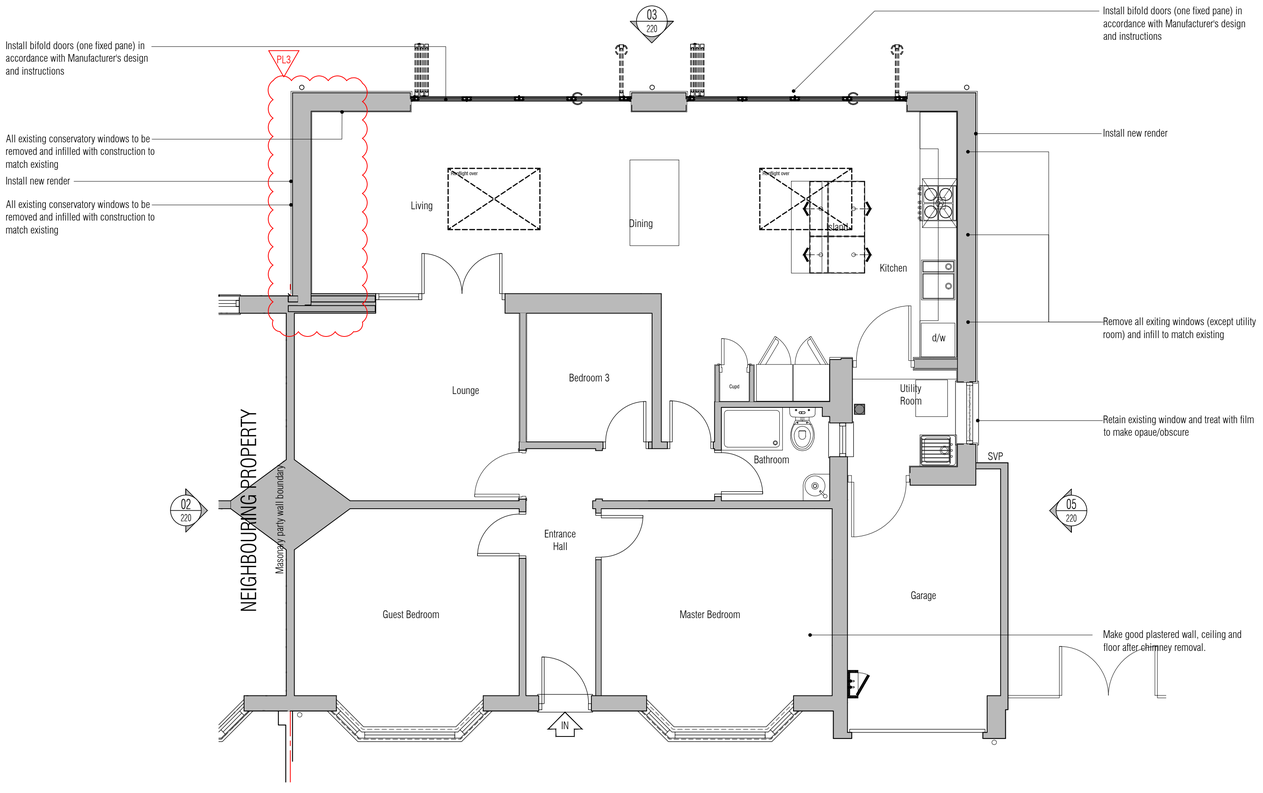

01 Proposed Ground Floor Plan
Scale: 1:50@A1

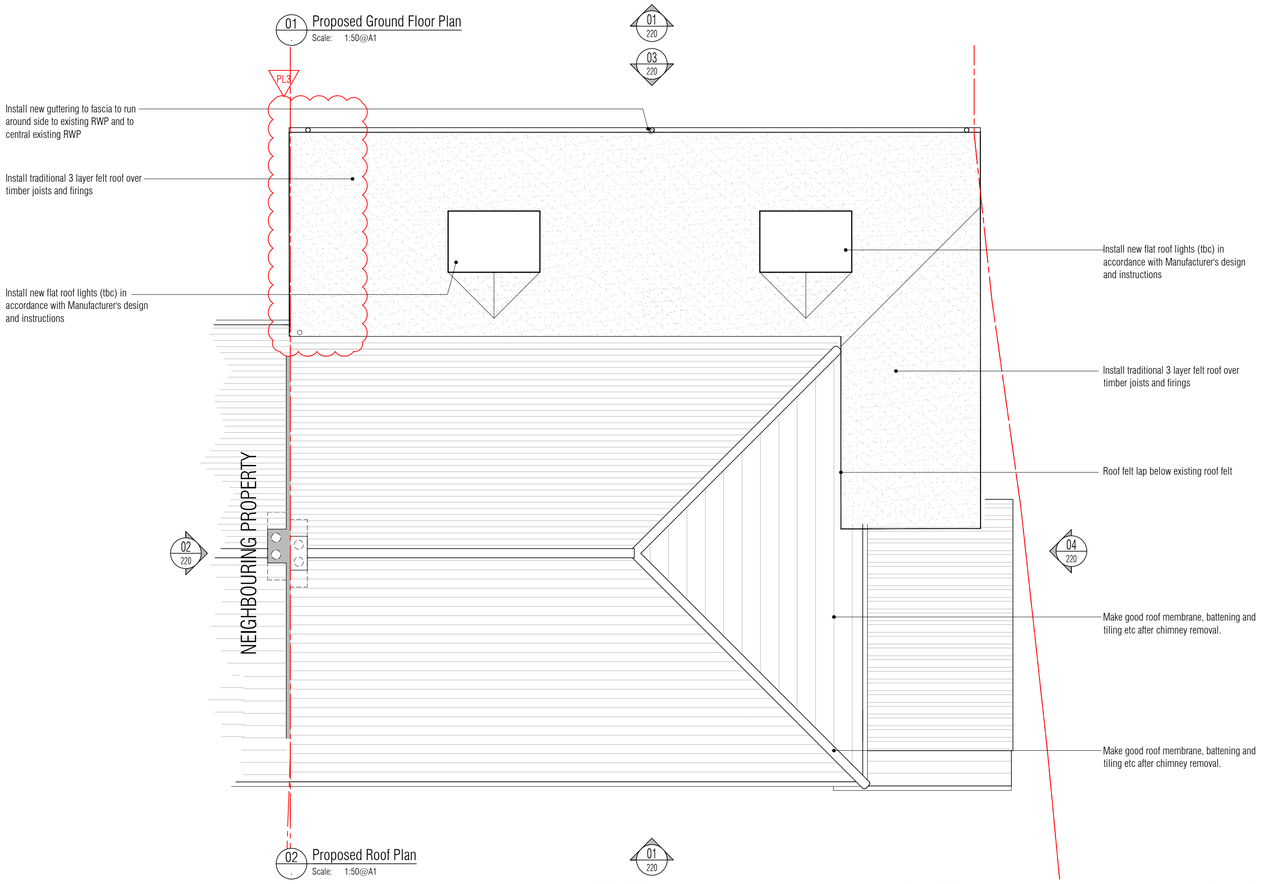

02 Proposed Roof Plan
Scale: 1:50@A1

Scale: 1:2500 0m 50m 100m 150m 200m
Scale: 1:1250 0m 25m 50m 75m 100m
Scale: 1:100 0m 1m 2m 3m 4m 5m 6m 7m 8m
Scale: 1:50 0m 1m 2m 3m 4m

NOTES: Do not scale this drawing. All dimensions to be checked on site prior to commencement or manufacture. All elements or entities shown are indicative in shape, size and location and are subject to a manufacturers and / or construction reality & constraints tolerance of ±300mm in any direction or distance.

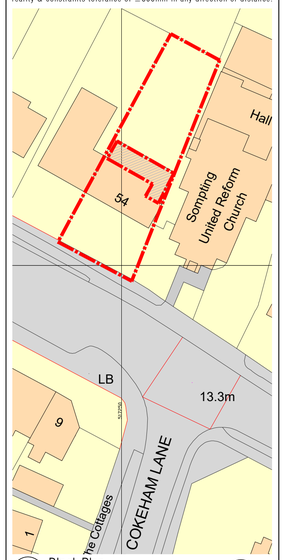

05 Block Plan
Scale: 1:500



06 Location Plan
Scale: 1:1250

All details referenced in call outs supercede general arrangement or larger depictions.

Rev	Date	By	Chk	Comment
PL3	09.07.25	RKC	-	Wall relocated
PL2	19.06.25	RKC	-	Block/Location Plans updated
PL1	19.06.25	RKC	-	Preliminary Issue for Planning Approval

RAPID KEYSTONE
CONSTRUCTION CONSULTANCY LTD
WWW.RKCCLTD.CO.UK 07985585488 RKC@RKCCLTD.CO.UK

DESIGN ARCHITECTURE ENGINEERING CONSTRUCTION PLANNING SCHEDULING PROJECT MANAGEMENT SURVEYING SPECIFICATION BUILDING REGULATIONS CONTROLS COSTS QUANTITY SURVEYING CIVIL ENGINEERING SITE MANAGEMENT STRUCTURAL ENGINEERING ENVIRONMENTAL ENGINEERING SETTING OUT CDM ESTIMATING

ISSUED FOR PLANNING

Client
Emma Day
54 Cokeham Road
Sompting

Project Title
Alterations to Conservatory and Delapidated Lean-to Installation of Flat Rooves and BiFold Doors

Drawing Title
Proposed General Arrangement Plans

Drawn by:	Scale:	Date:
RKC	1:50@A1, 1:100@A3	14.08.24
Designed by:	Checked by:	Approved by:
RKC	-	-

File Ref.: K:\202454-COKEHAM\GA-100\202454-A-120-PLA.DWG - PL3-25070900830832
25.07.09 09:36:33

Drawing No. 202454-A-120-PLA
Rev. PL3