AMENDMENTS			
Rev	Description	By	Date
.	.	.	.

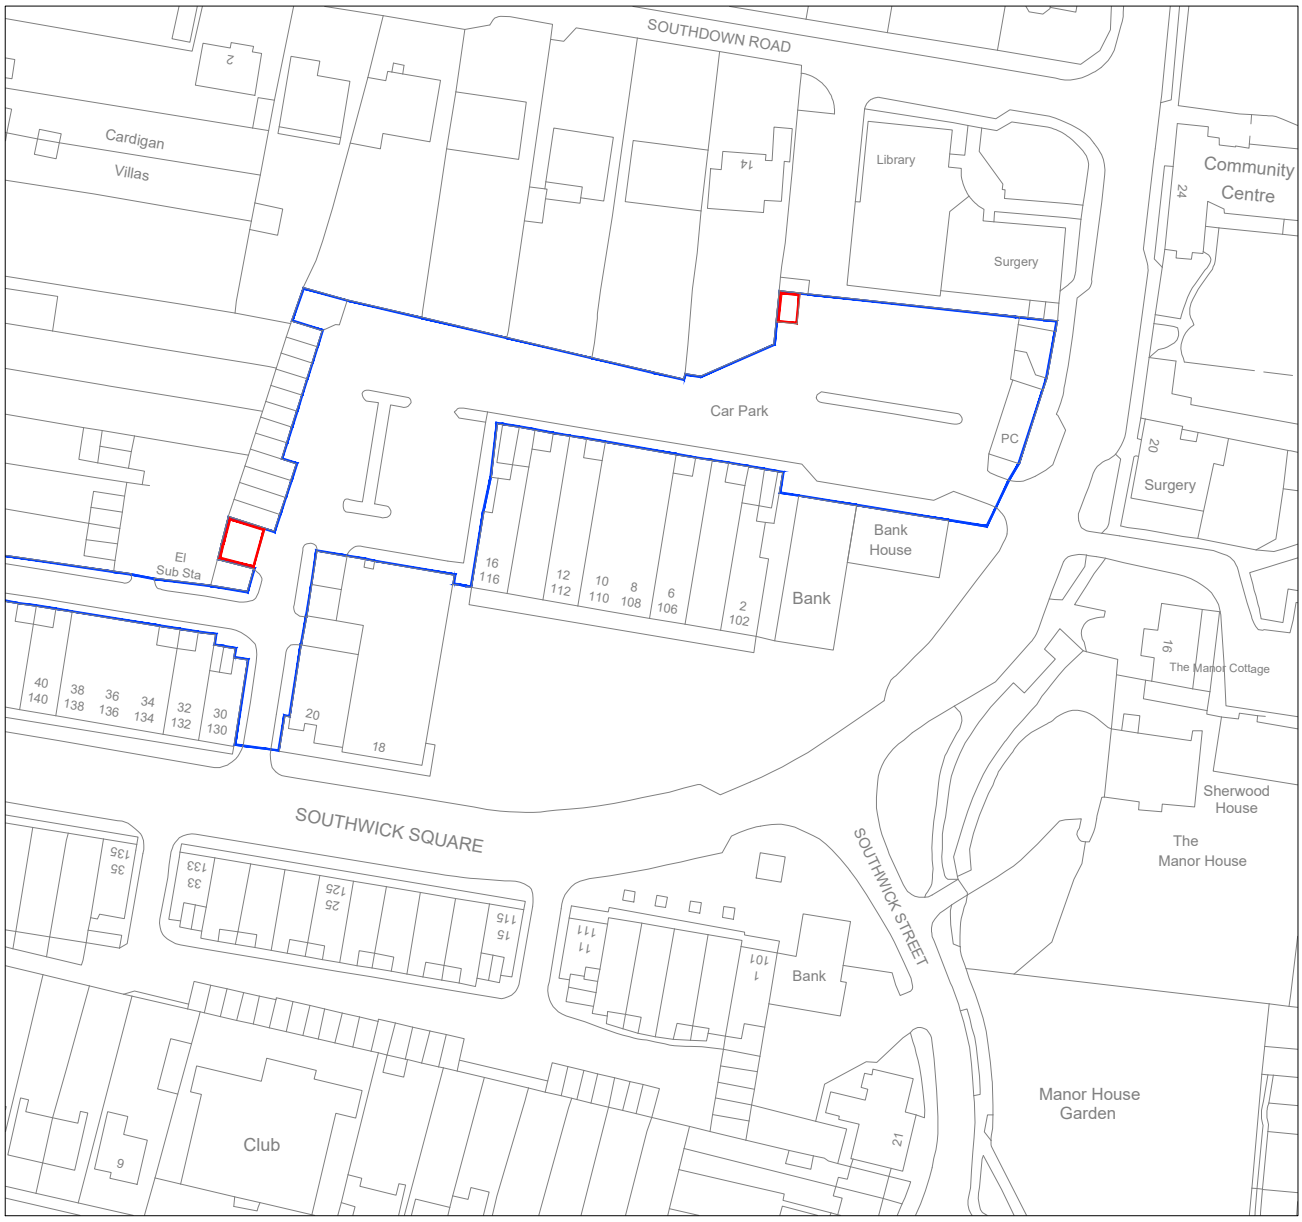

LOCATION PLAN

Scale 1:1250

Scale in Metres

0 5 10 15 20 25 35 45 60

N

© Crown Copyright and database right (2025). Ordnance Survey 1000024321 & 100018824

ADUR & WORTHING COUNCILS

TECHNICAL SERVICES
TOWN HALL, CHAPEL ROAD
WORTHING BN11 1HA
www.adur-worthing.gov.uk
surveyors@adur-worthing.gov.uk

NOTES:

1. Do not scale from this drawing, except for Planning.
2. All dimensions are in millimetres / metres unless stated otherwise.

Property Title:

SOUTHWICK SQUARE CAR PARK, SOUTHWICK

Drawing Title:

LOCATION PLAN

Drawing Status:

FOR PLANNING

Scale @ A4:	Date:	
1:1250	**18-06-2025**	
UPRN:	Drawn By:	Checked By:
N / A	**TR**	**LH**
Drawing No:		Rev:
000000 / AWC / 00 / ZZ / DR / B / 0001		**-**