A3 PAPER SIZE

0m 1m 2m 3m 4m 5m 6m 7m 8m 9m 10m

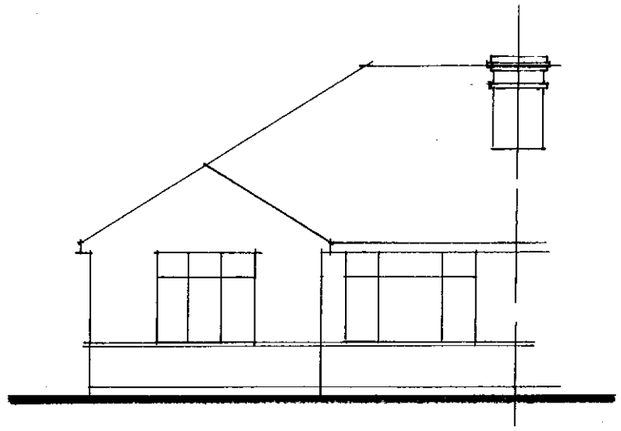

West Elevation

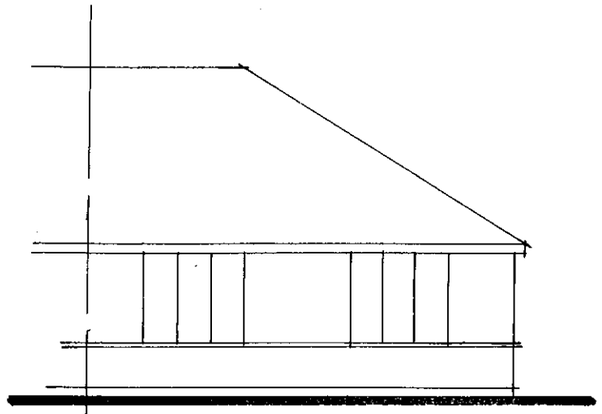

East Elevation

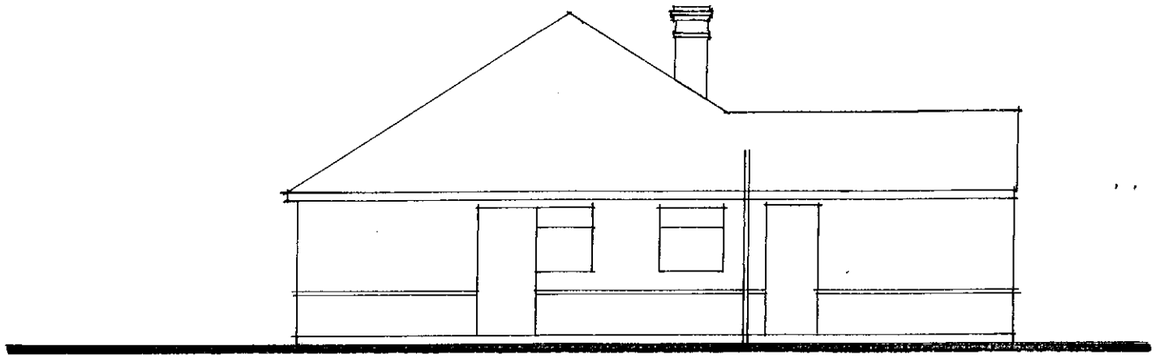

North Elevation

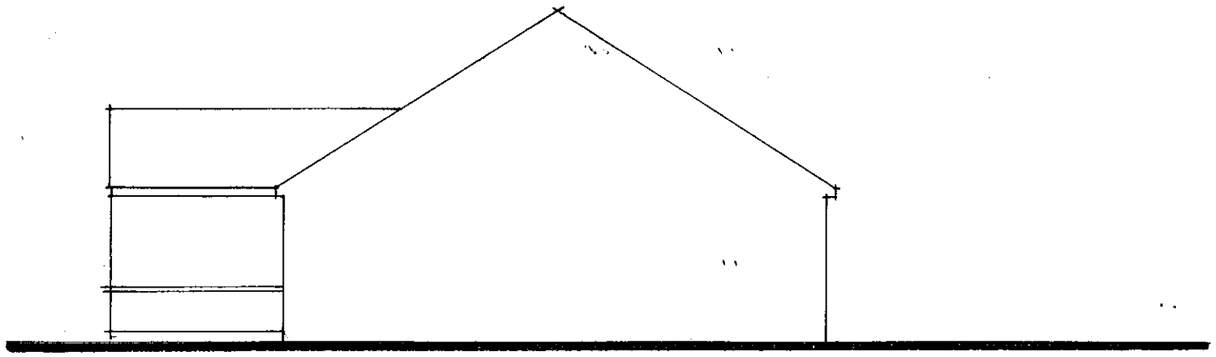

South Elevation.
Existing Elevations - scale 1:100

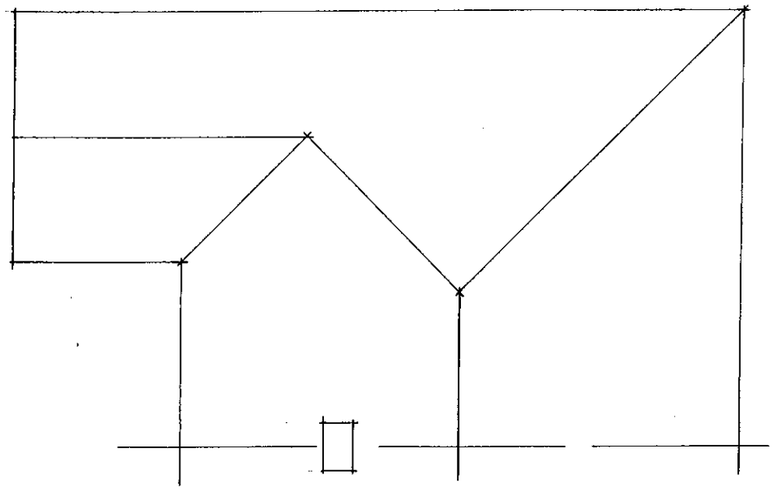

Existing Roof Plan - scale 1:100



Existing Ground Floor Plan - scale 1:100

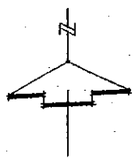

14 ABBEY ROAD
SOMPTING
WEST SUSSEX BN15 0AB

Paul Trussler
44 Firle Road
Lancing
West Sussex
BN15 0NZ

Drawing No. 25/14/2