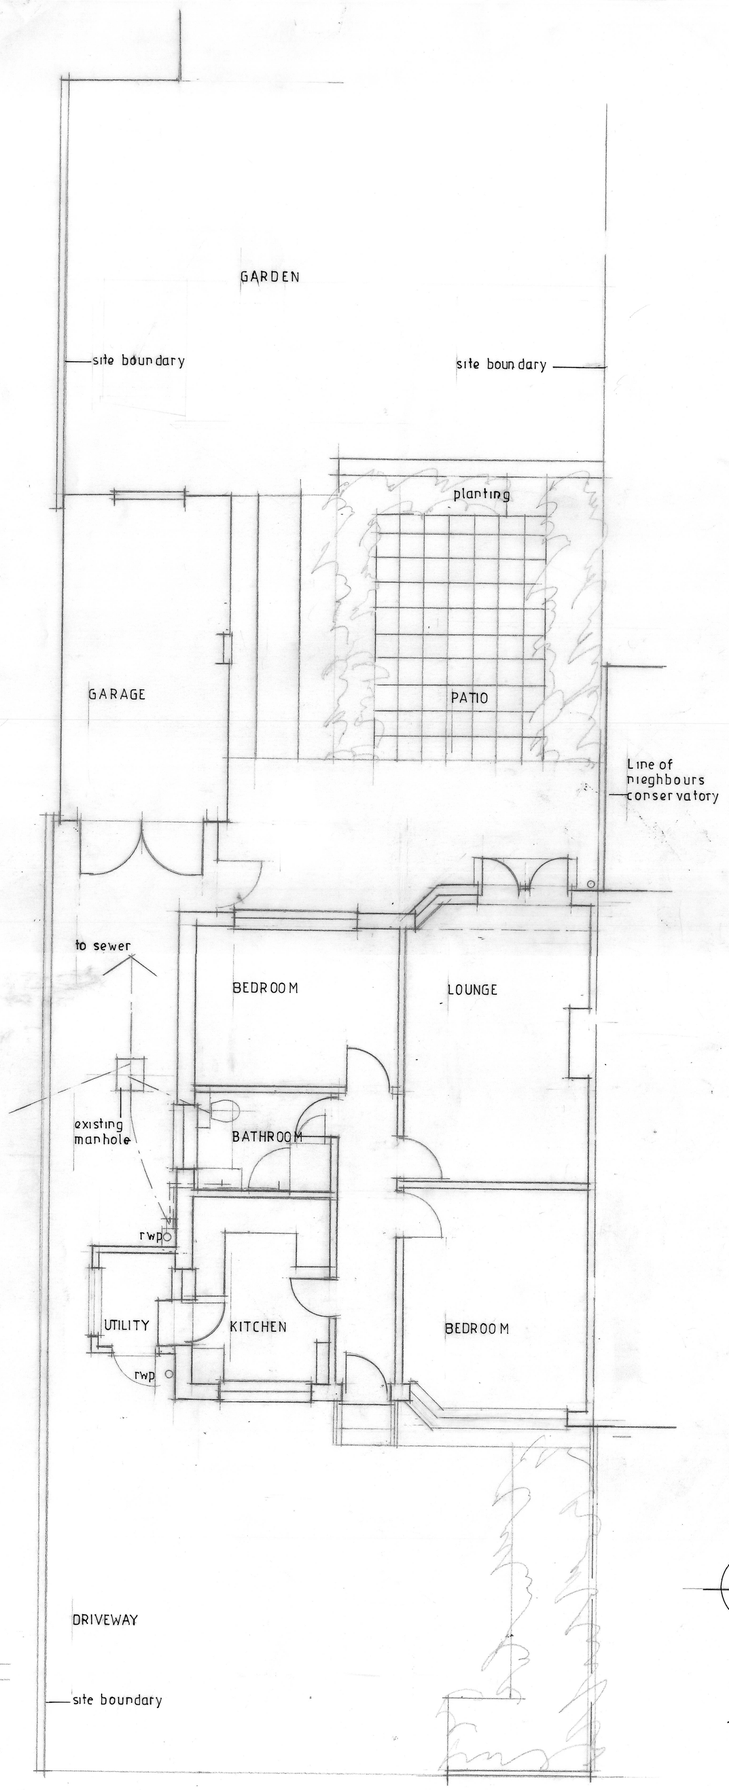

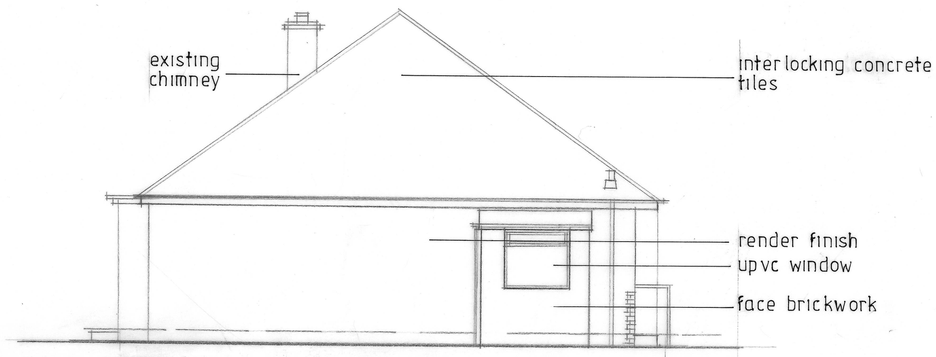

EAST ELEVATION

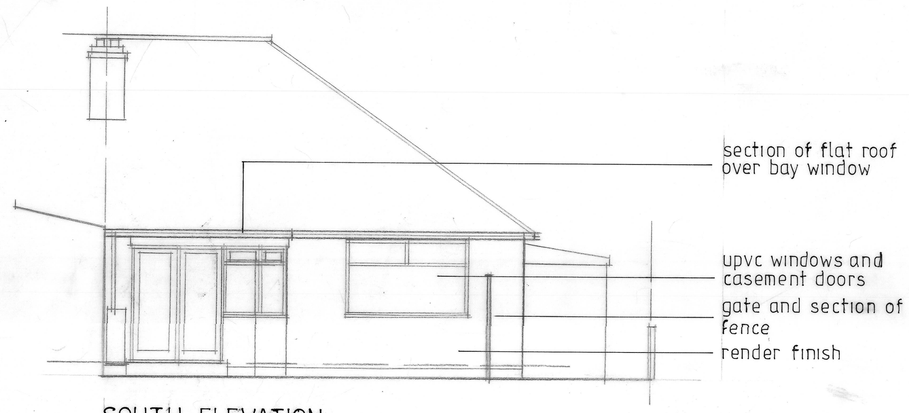

SOUTH ELEVATION

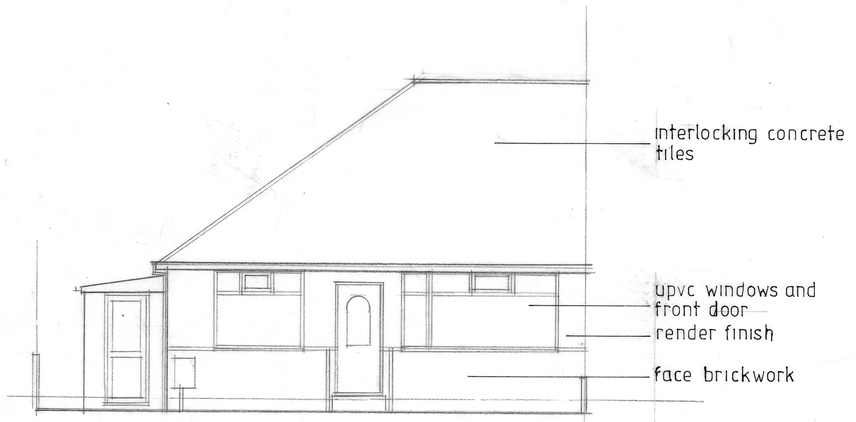

NORTH ELEVATION

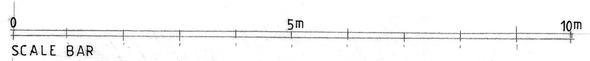

SCALE BAR

16 FAIRFIELD CLOSE SHOREHAM-BY-SEA
WEST SUSSEX

EXISTING PLANS AND ELEVATIONS
SCALE 1-50
DATE MARCH 2025
DWG NO. 2025/1