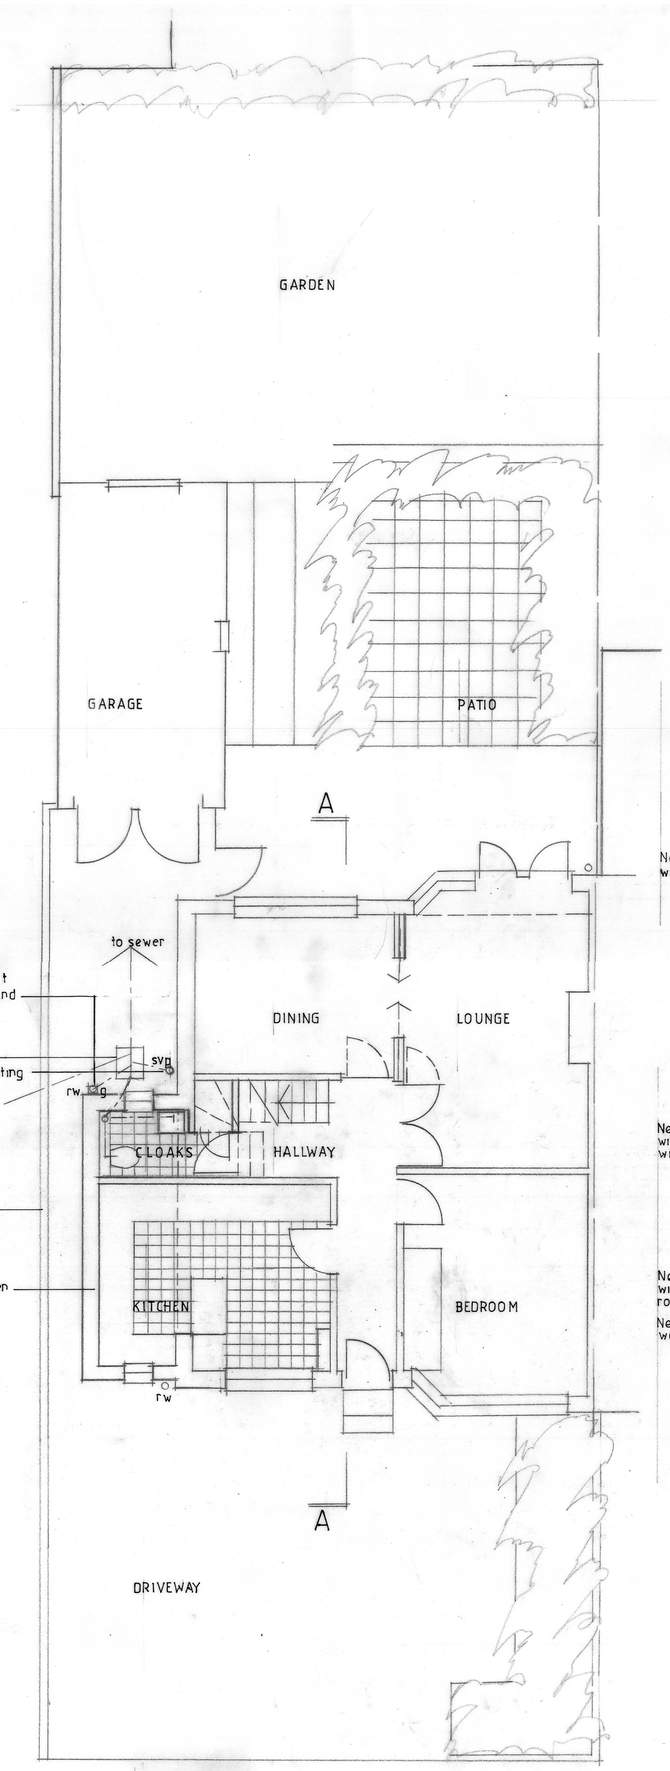

GROUND FLOOR PLAN

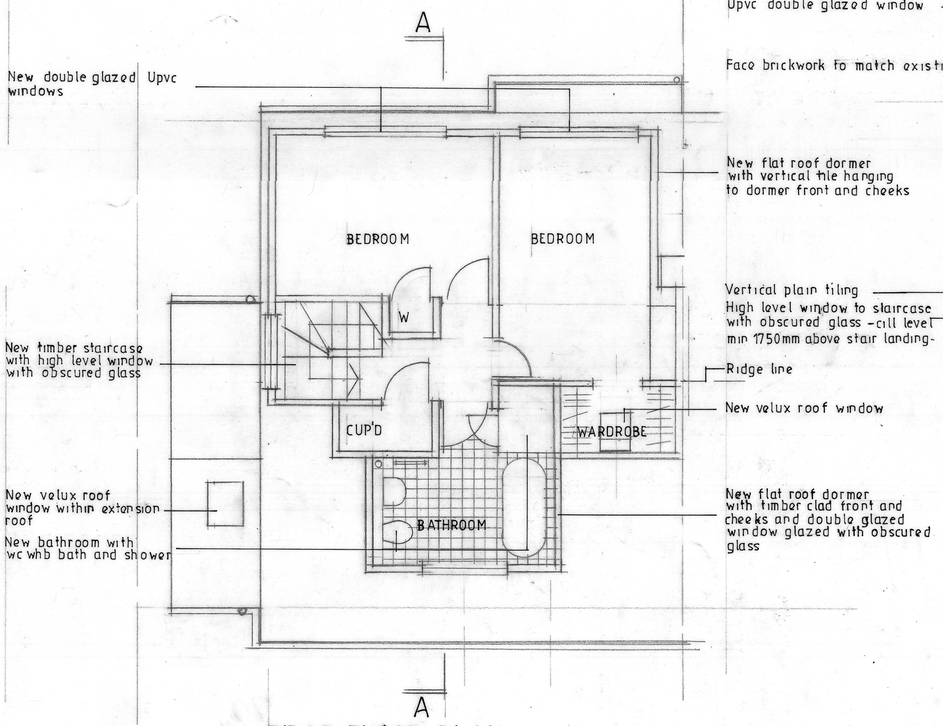

FIRST FLOOR PLAN

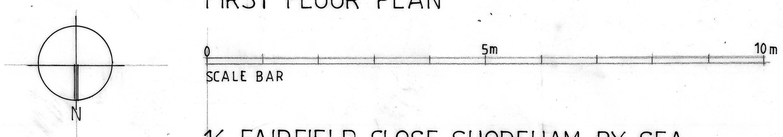

16 FAIRFIELD CLOSE SHOREHAM-BY-SEA WEST SUSSEX

PROPOSED PLANS ELEVATIONS AND SECTIONS
SCALE 1:50
DATE MARCH 2025
DWG NO 2025/2



SOUTH ELEVATION

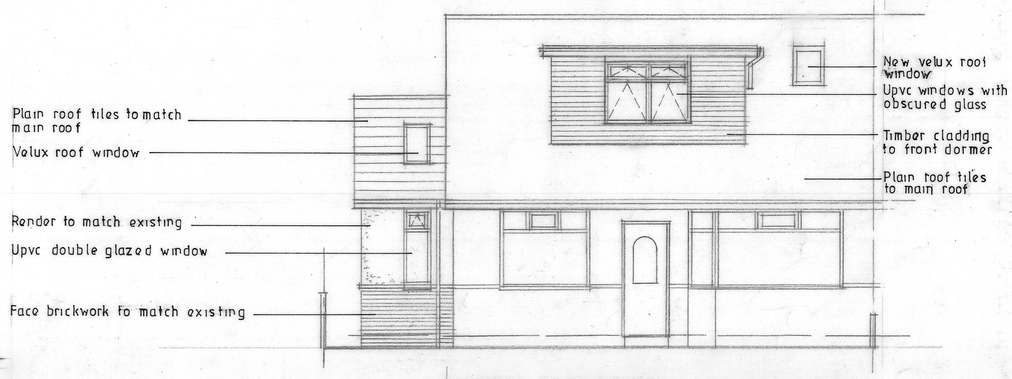

NORTH ELEVATION

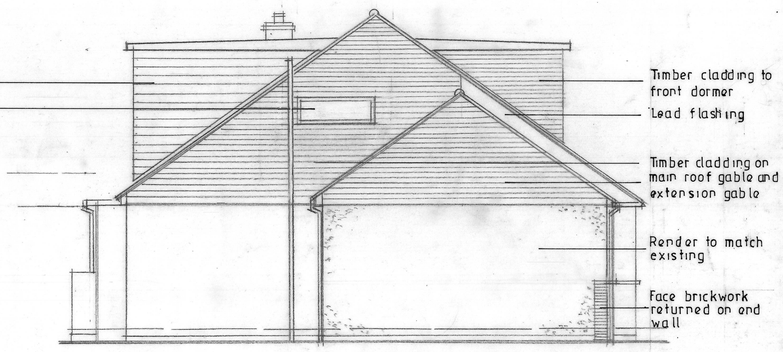

EAST ELEVATION

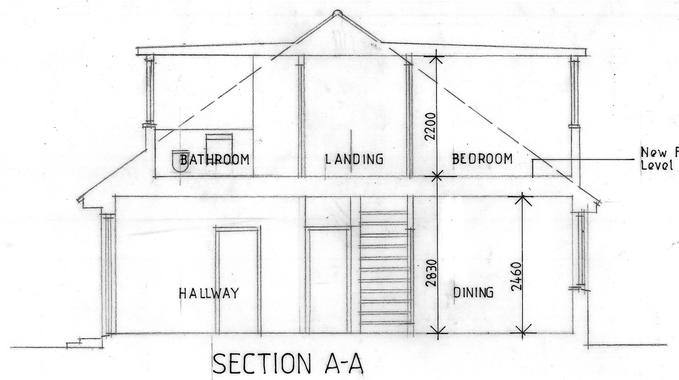

SECTION A-A