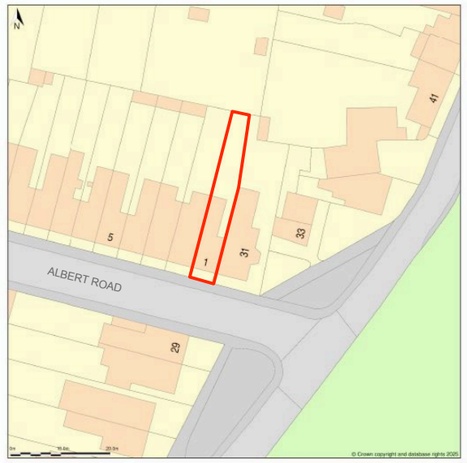

N

Site Location Plan

0 50

1:1250 Scale Bar (m)



N

Site Block Plan

Single storey extension

0 10 20 30

1:500 Scale Bar (m)

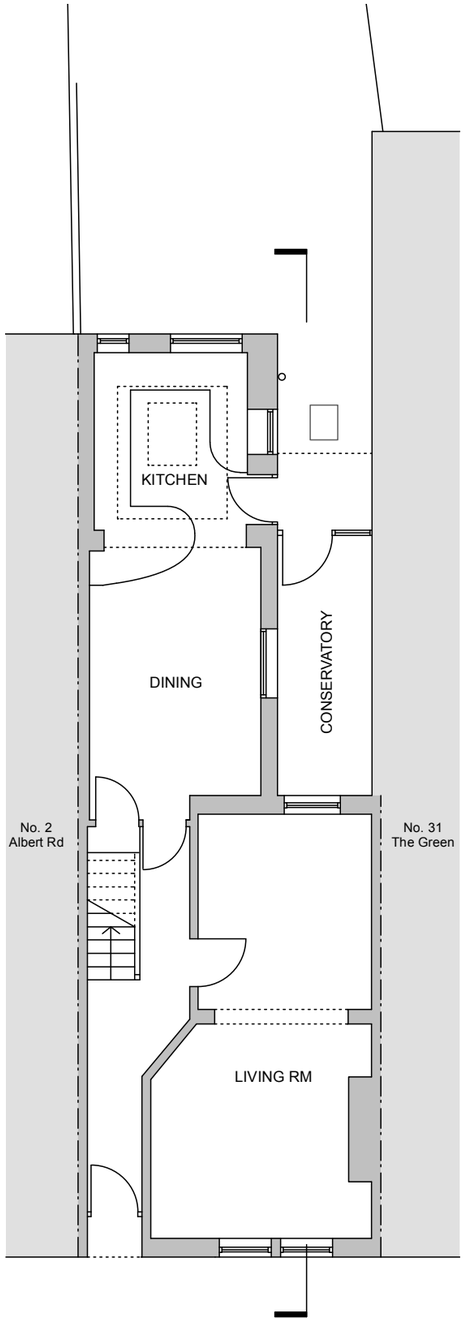

EXISTING GROUND FLOOR

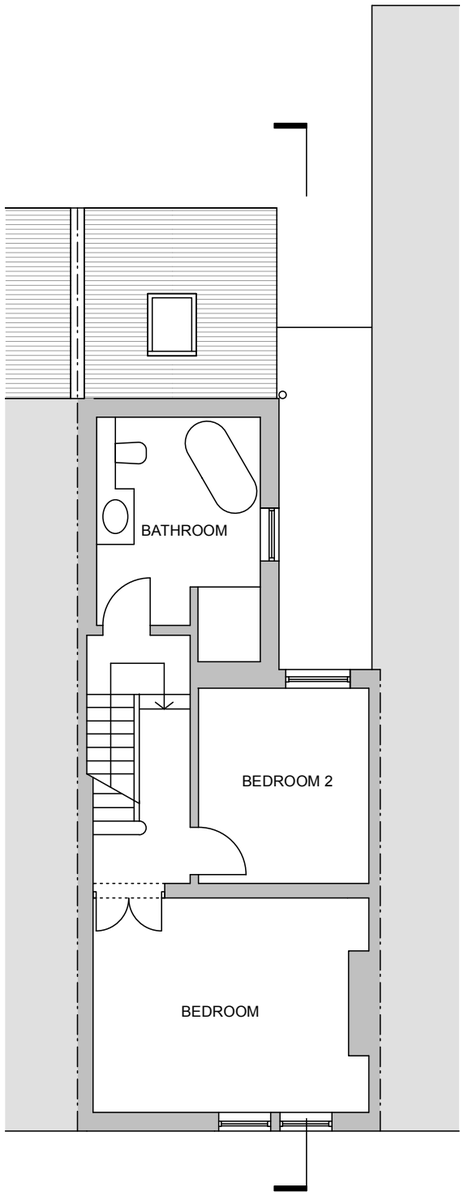

EXISTING 1st FLOOR

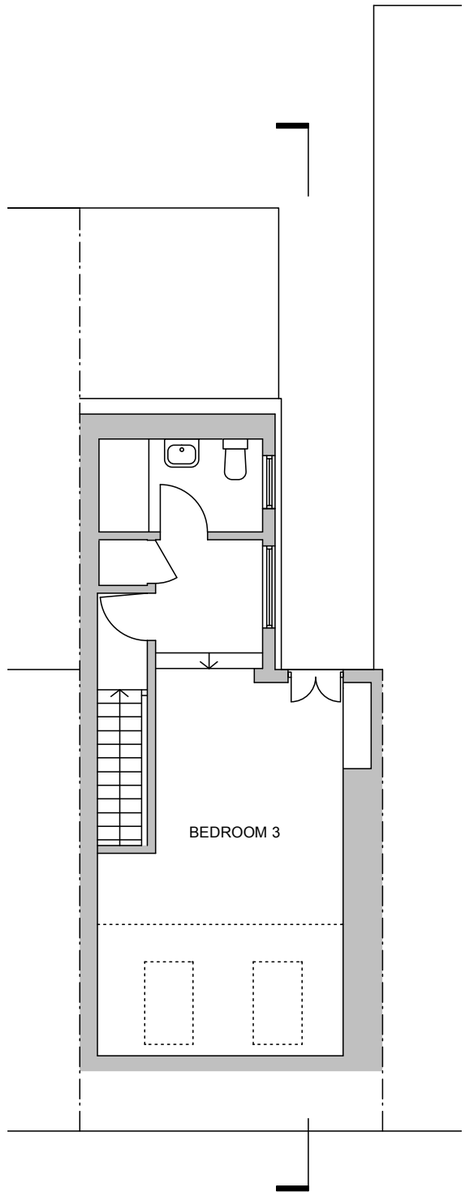

EXISTING 2nd FLOOR

N

0 5 10

1:100 Scale Bar (m)

harriet browne * design t: +44 777 512 8417. e: harrietbrowne@yahoo.com	Project: 1 Albert Road Southwick BN42 4GE	Drawing title: Existing Plans	Dwg No: P-01
	Date: 12.03.2025	Scale: 1:100 @A3	Rev: -