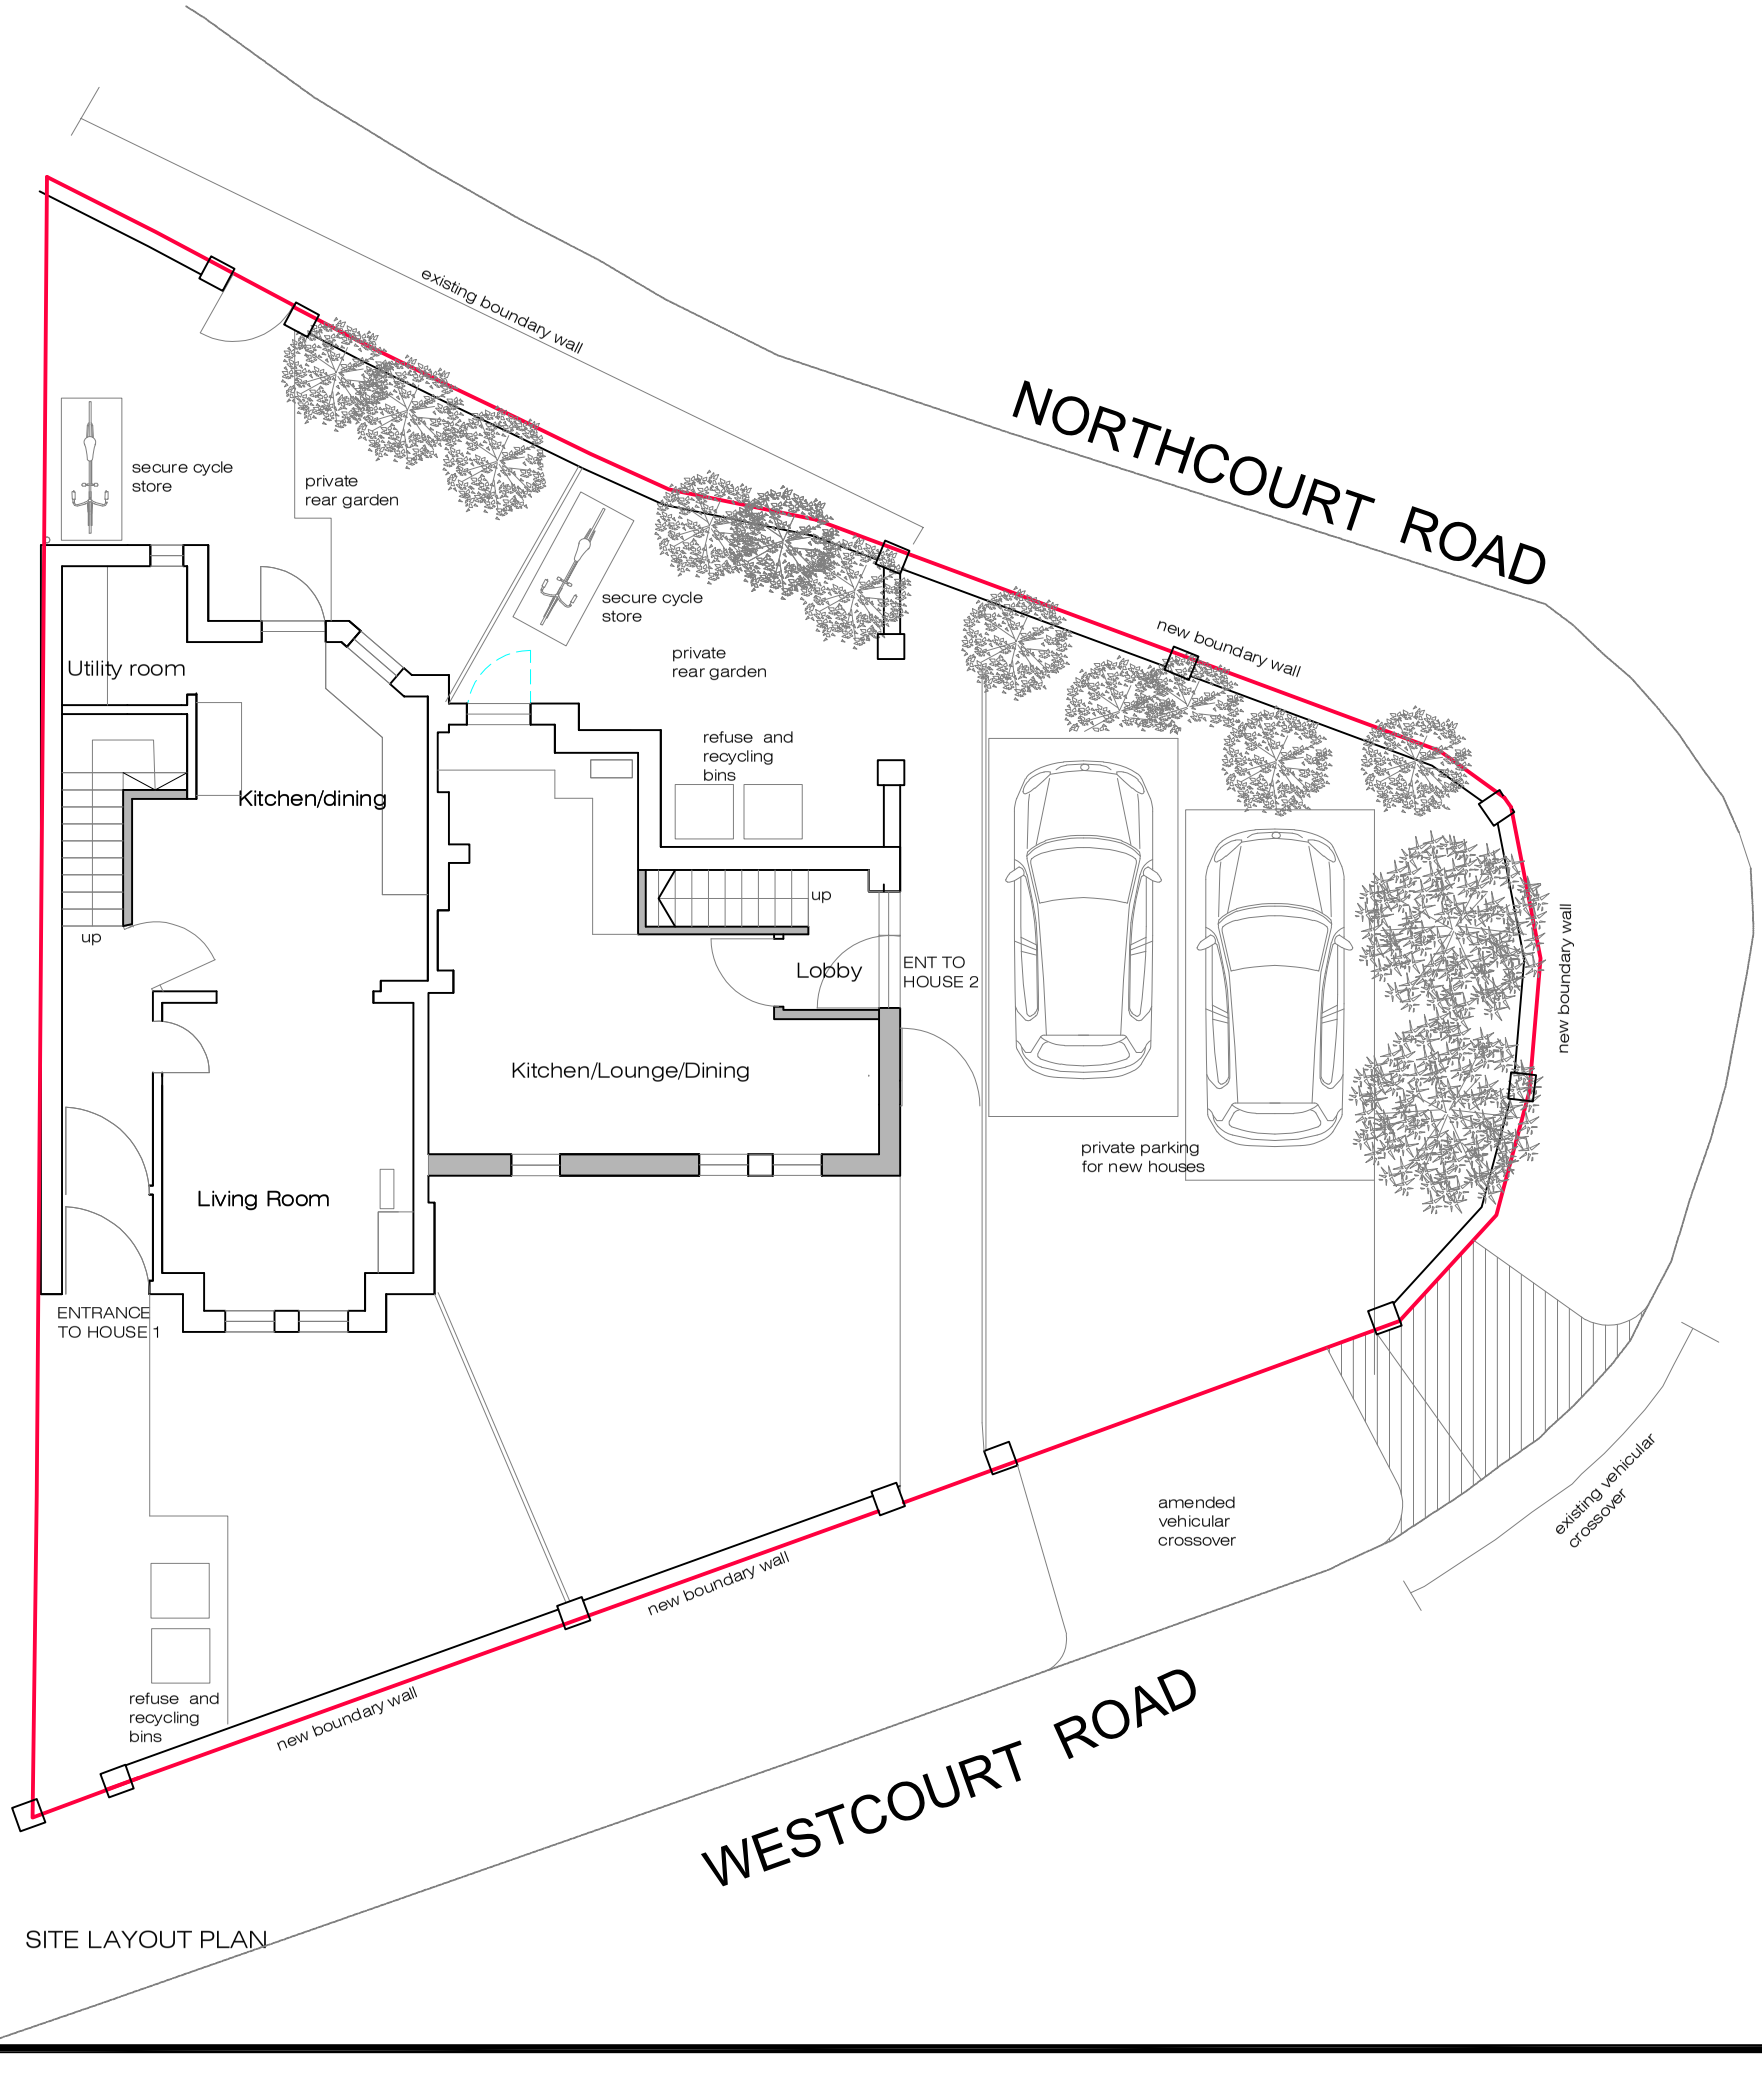

0 40m
1:1250

0 15m
1:500

0 6m
1:200

0 3m
1:100

0 1m
1:50

N

DVD Building Design
8 Ashdown
Eaton Road
Hove
BN3 3AQ

07976 410454

Revision
a parking spaces repositioned

Client
Isso Investments

Project
change of use of part ground floor with alterations to provide 2 houses
119 Westcourt Road
Worthing BN14 7DP

Drawing
site layout plan

Issue Date
25.10.2024

Scale
1:100@A3

CHL drawing ref.
2024-16-08a