NOTE - Responsibility is not accepted for errors made by others in scaling from this drawing. All construction information should be taken from figured dimensions only

METRES

0 1 2 3 4 5

SCALE: 1:50

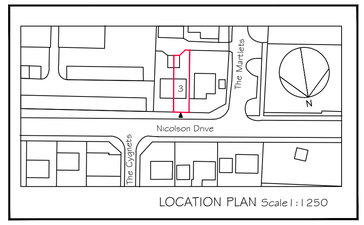

LOCATION PLAN Scale 1:1250

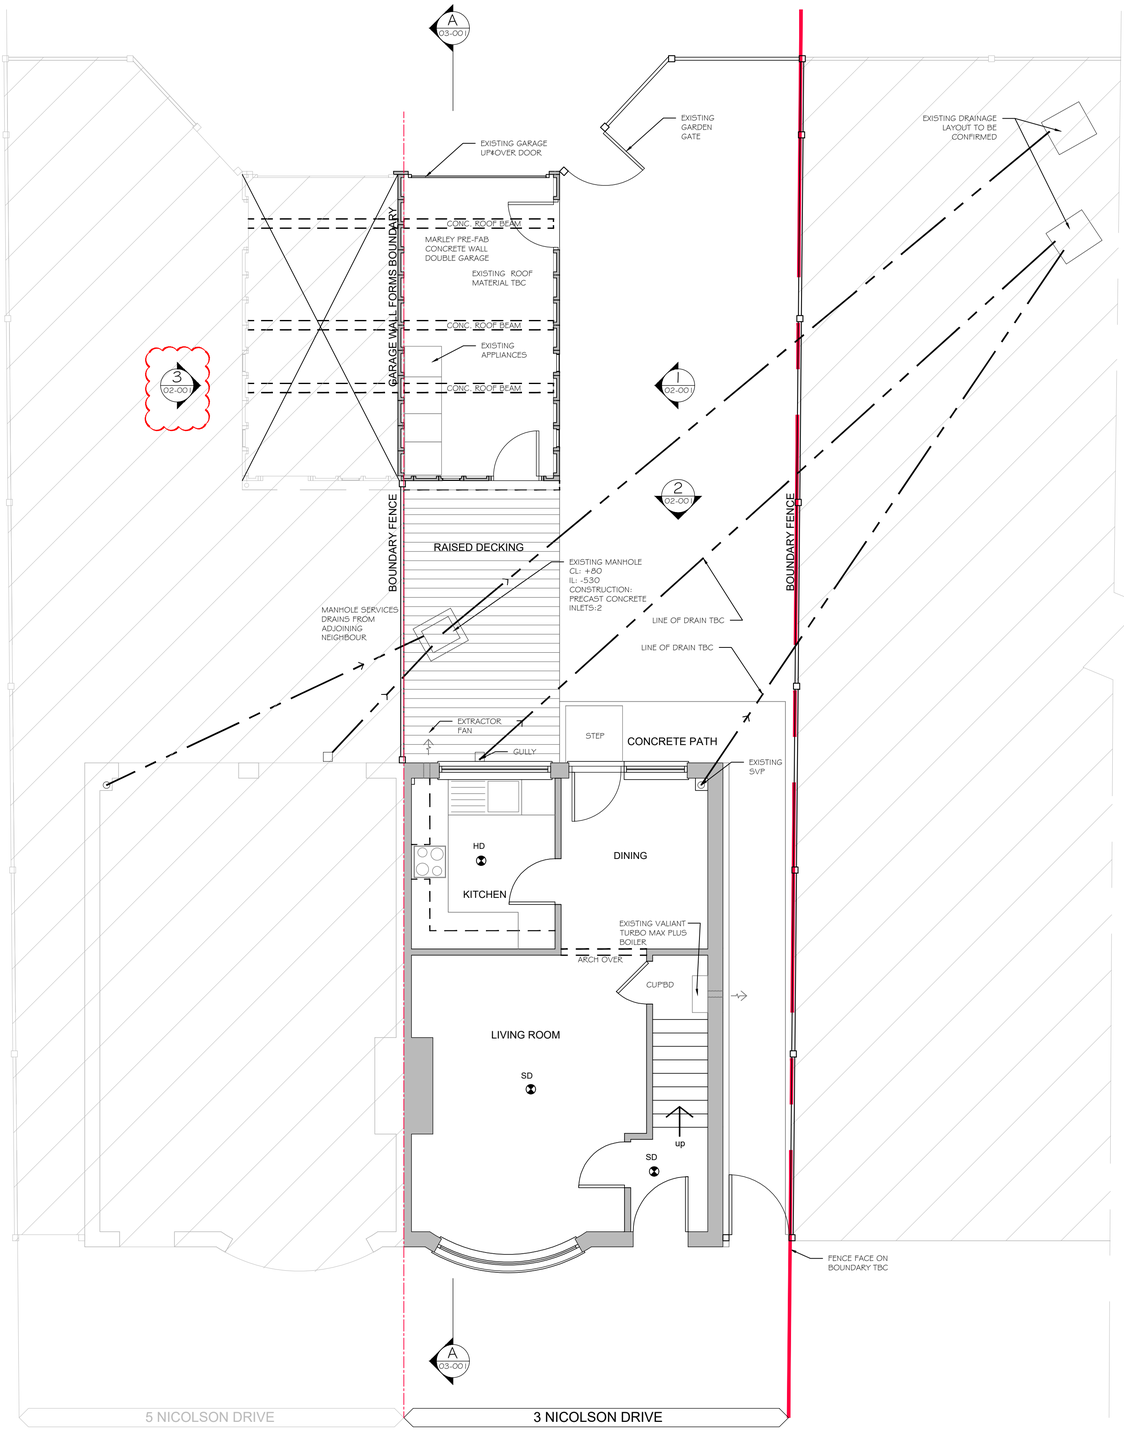

EXISTING GROUND FLOOR

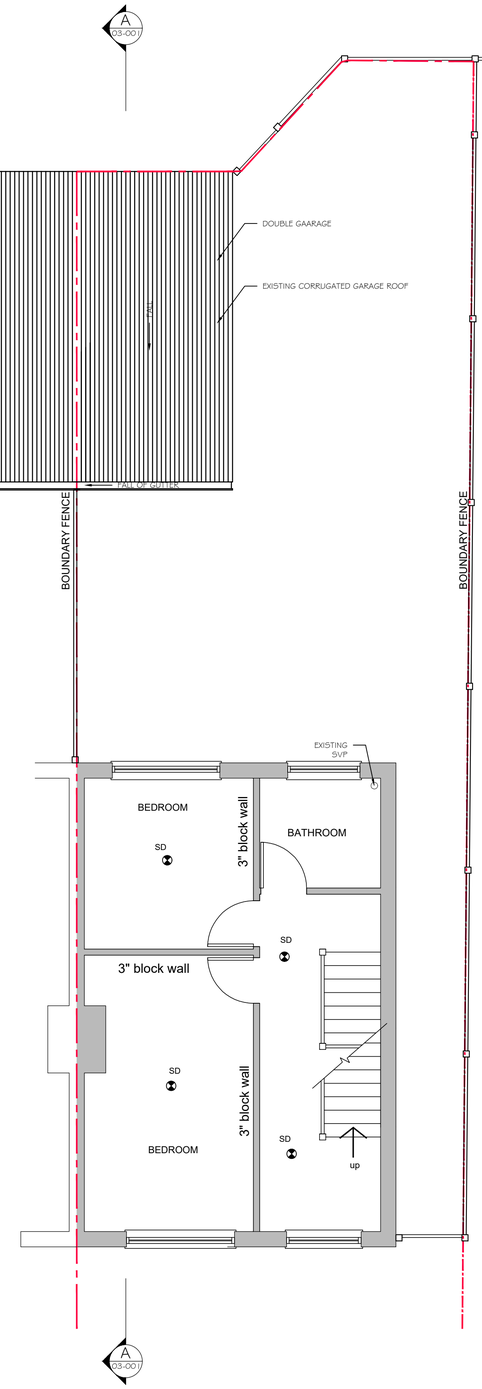

EXISTING FIRST FLOOR

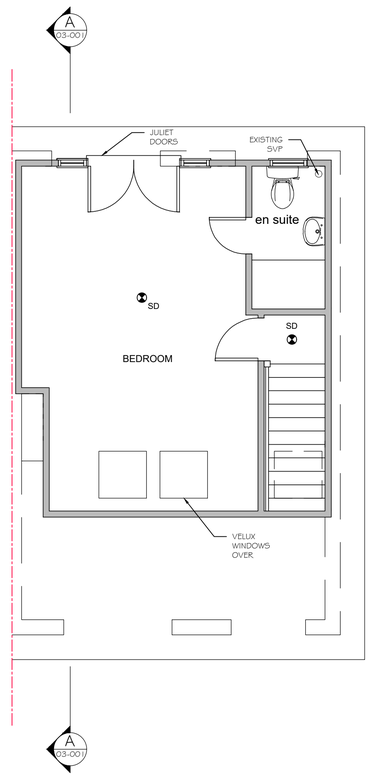

EXISTING SECOND FLOOR

REVISIONS

Rev A: Section arrows corrected
AC 24.04.2018

REV B: New elevation symbol added
AC 11.05.2018

kdpa

Basepoint Business Centre, Little High Street, Shoreham by Sea, West Sussex BN43 5EG
+44 (0)1273 467518 www.kdpaine.co.uk

CLIENT	Mr B & Mrs L GRISBROOK
PROJECT	3 NICOLSON DRIVE SHOREHAM-BY-SEA BN43 5UP
DRAWING	EXISTING FLOOR PLANS

SCALE	DATE	DRAWN
A1/1:50	SEPT. 2017	AC
PROJECT No	DRAWING No	REVISION
.	P-01-001	C