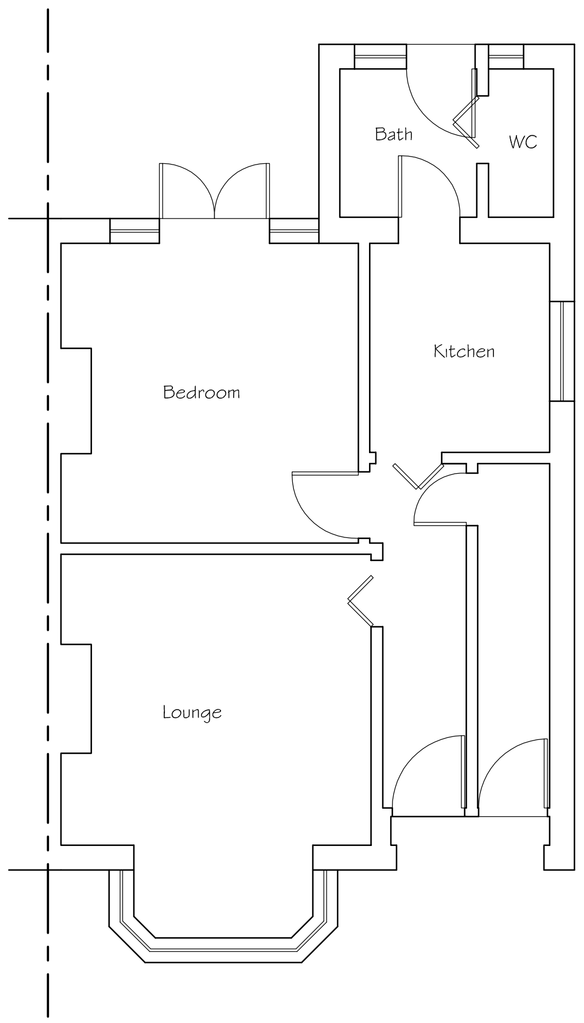

Existing Ground Floor Plan

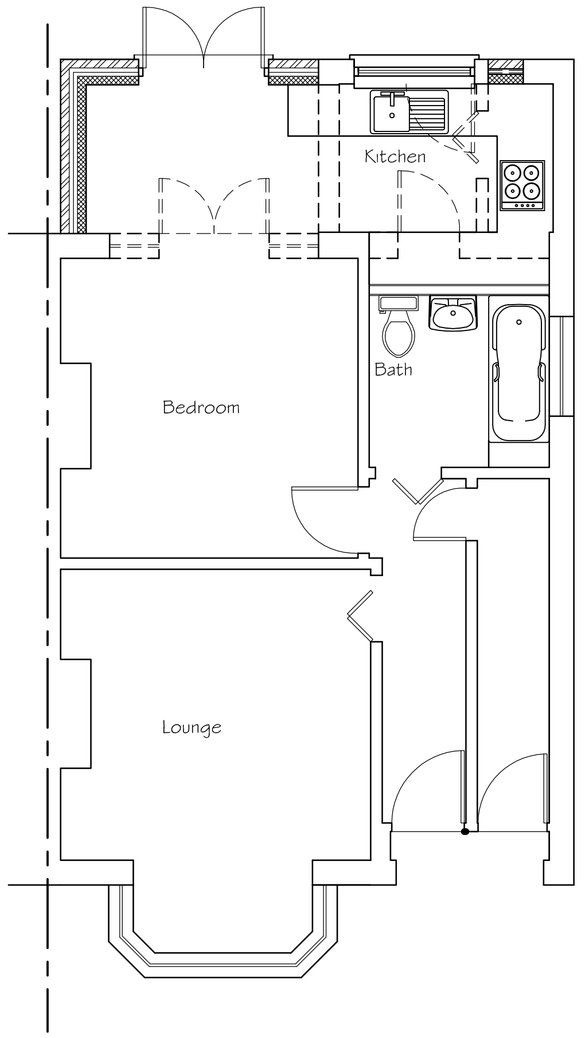

Proposed Ground Floor Plan

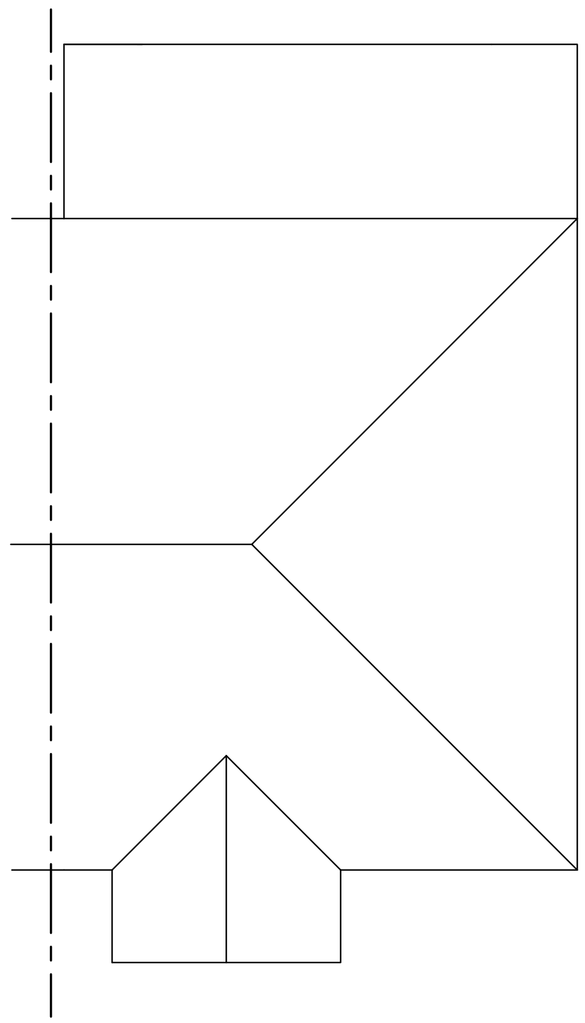

Proposed Roof Plan

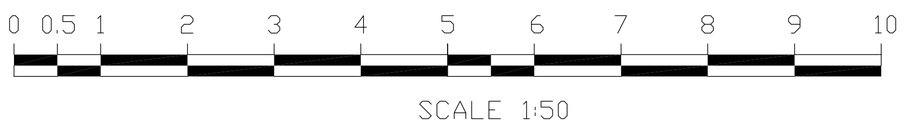

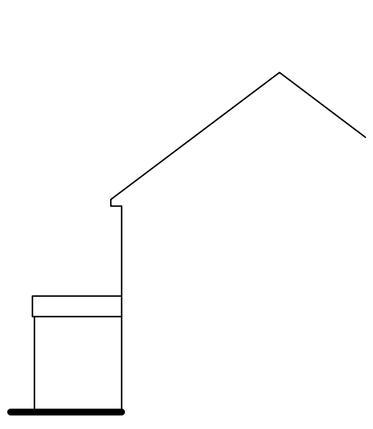

Existing Side Elevation

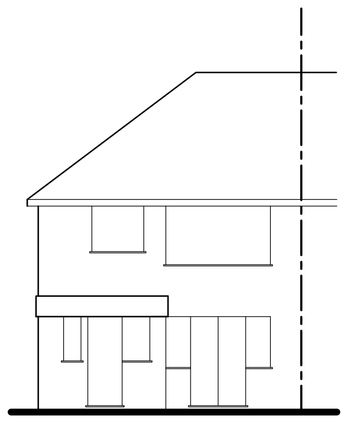

Existing Rear Elevation

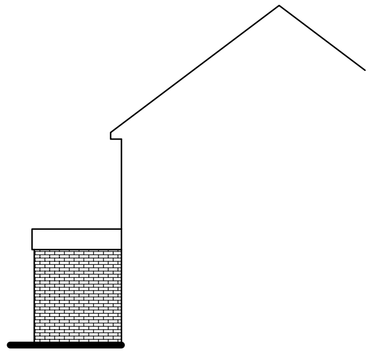

Proposed Side Elevation

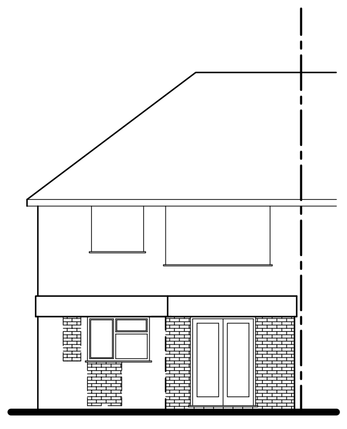

Existing Rear Elevation

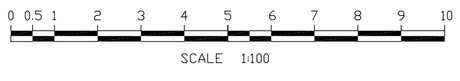

Tony Rogers
Building Consultants
Address: 40 Dawn Crescent, Upper Beeding
West Sussex, BN44 3WH
Telephone: 01903 815225 Fax: 01903 815225

Rev.	Date:	Revision Description:

Client: Mr & Mrs P Martin

Address: 35 Phoenix Way
Southwick
West Sussex
BN42 4HP

Project: Proposed single storey rear extension

Scale: 1:50 1:100
Paper Size A1

Date: April 2018

Drawing No: 18/1301/01

Drawn By: AWR

Revision: