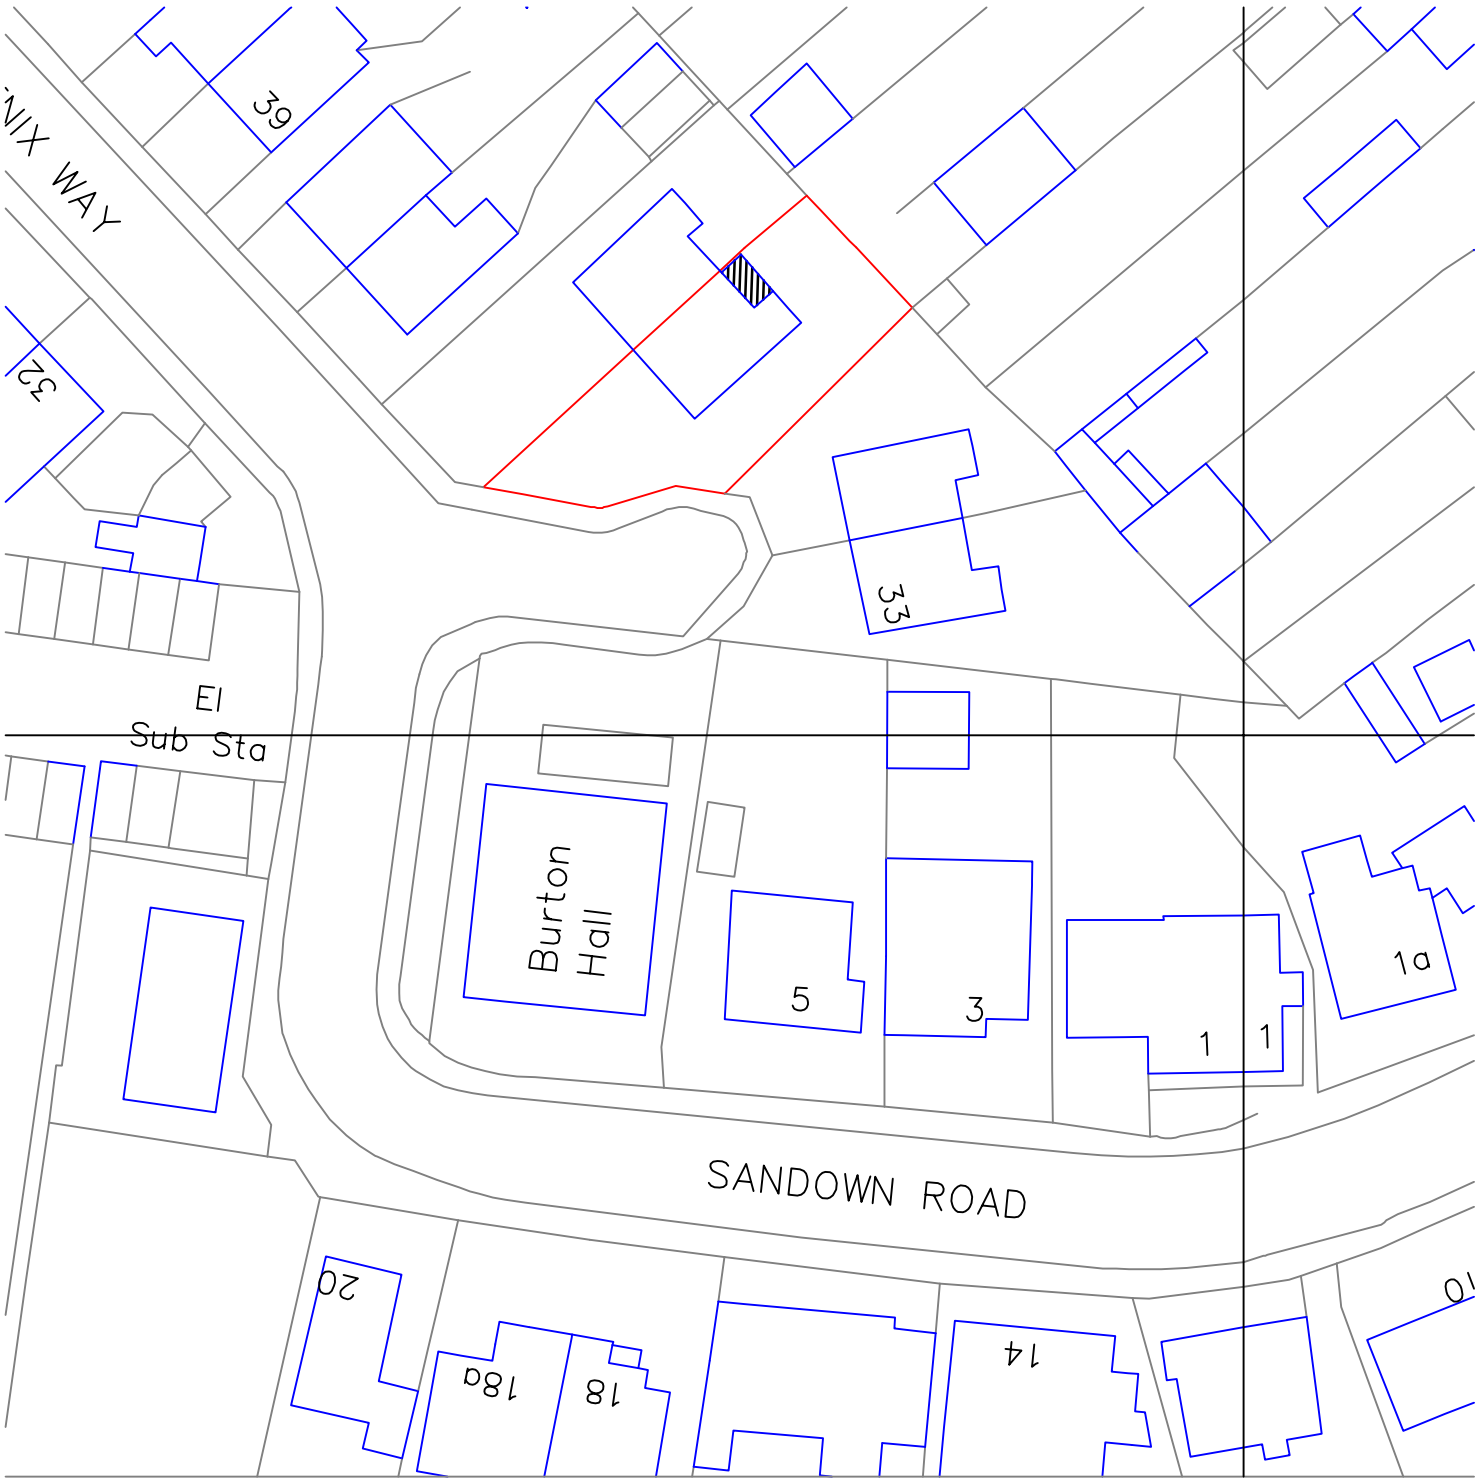
NIX WAY
39
32
33
El
Sub Sta
Burton
Hall
5
3
1
1
1a
SANDOWN ROAD
20
18a
18
14
10
0
20
40
60
80
N
Metres
35 Phoenix Way
Southwick
Block Plan 1:500
A4 Paper