




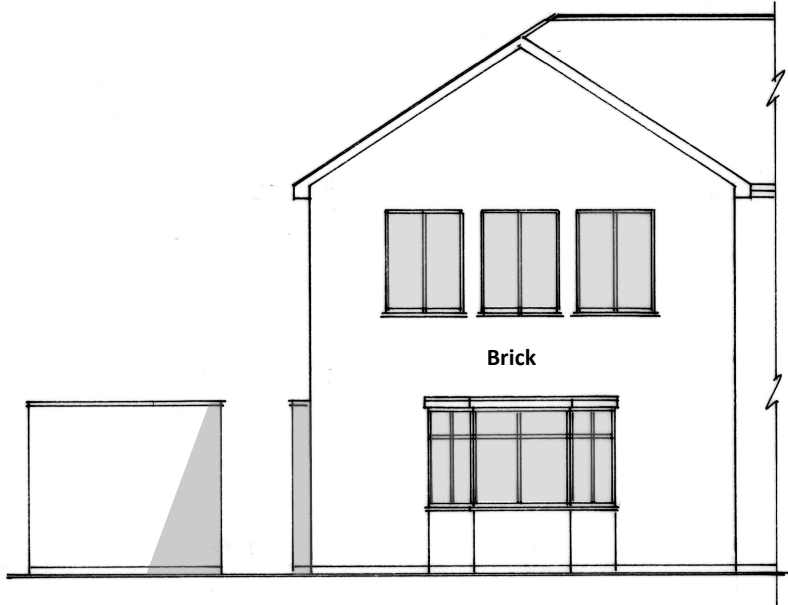


Existing Front Elevation 1:100 West

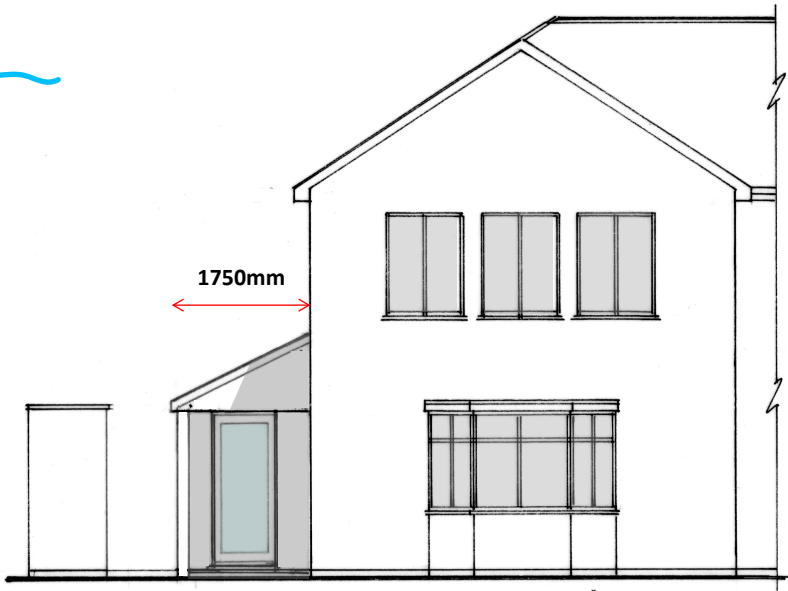


Proposed Front Elevation 1:100 West

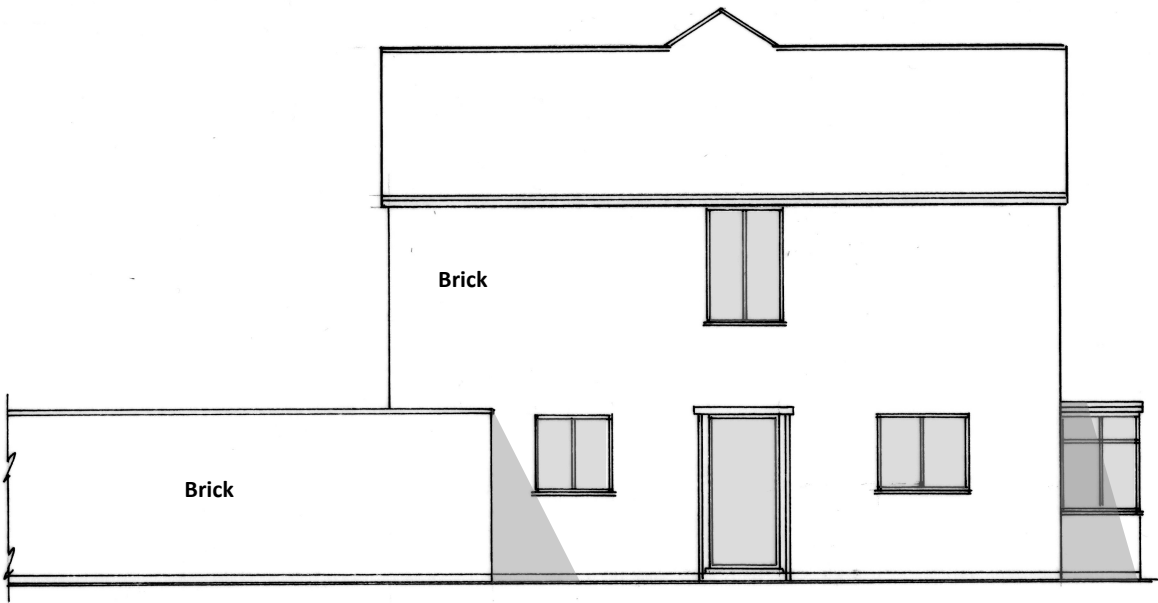

Existing Side Elevation 1:100 North

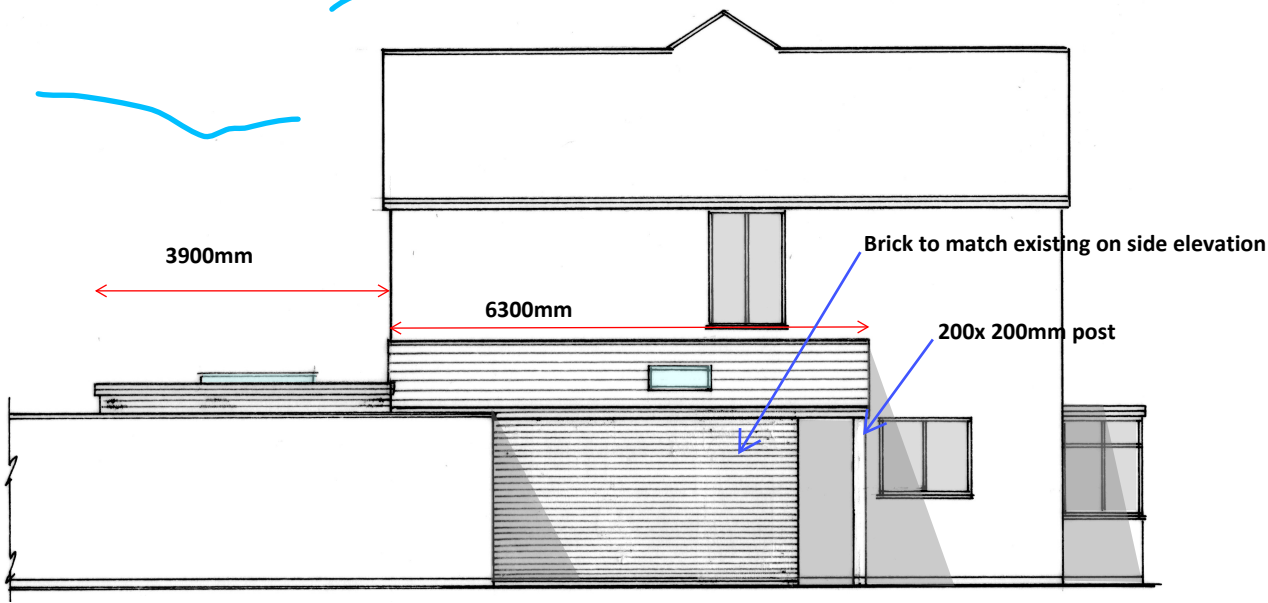

Proposed Side Elevation 1:100 North

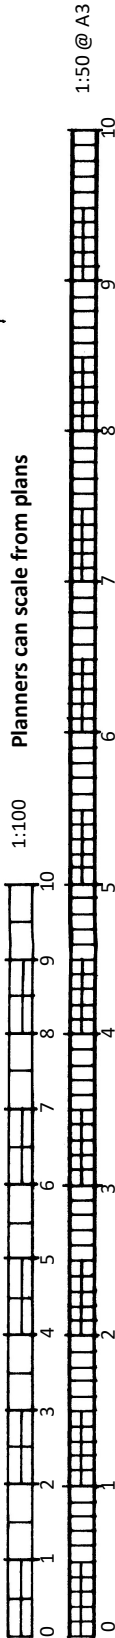

BSB S.Barrett Architectural, Structural & Party Wall Services stevebsb ltd@yahoo.com 07974 715009		58 Palmerston Ave, Goring		Rear / Side Extension		CLIENT: Willing & Sindén DATE: 22.04.2026 DRWG No: BSB/26237/3/B	A3
--	--	-------------------------------------	--	-----------------------	--	--	----