
# SITE PLAN 113 DURRINGTON LANE

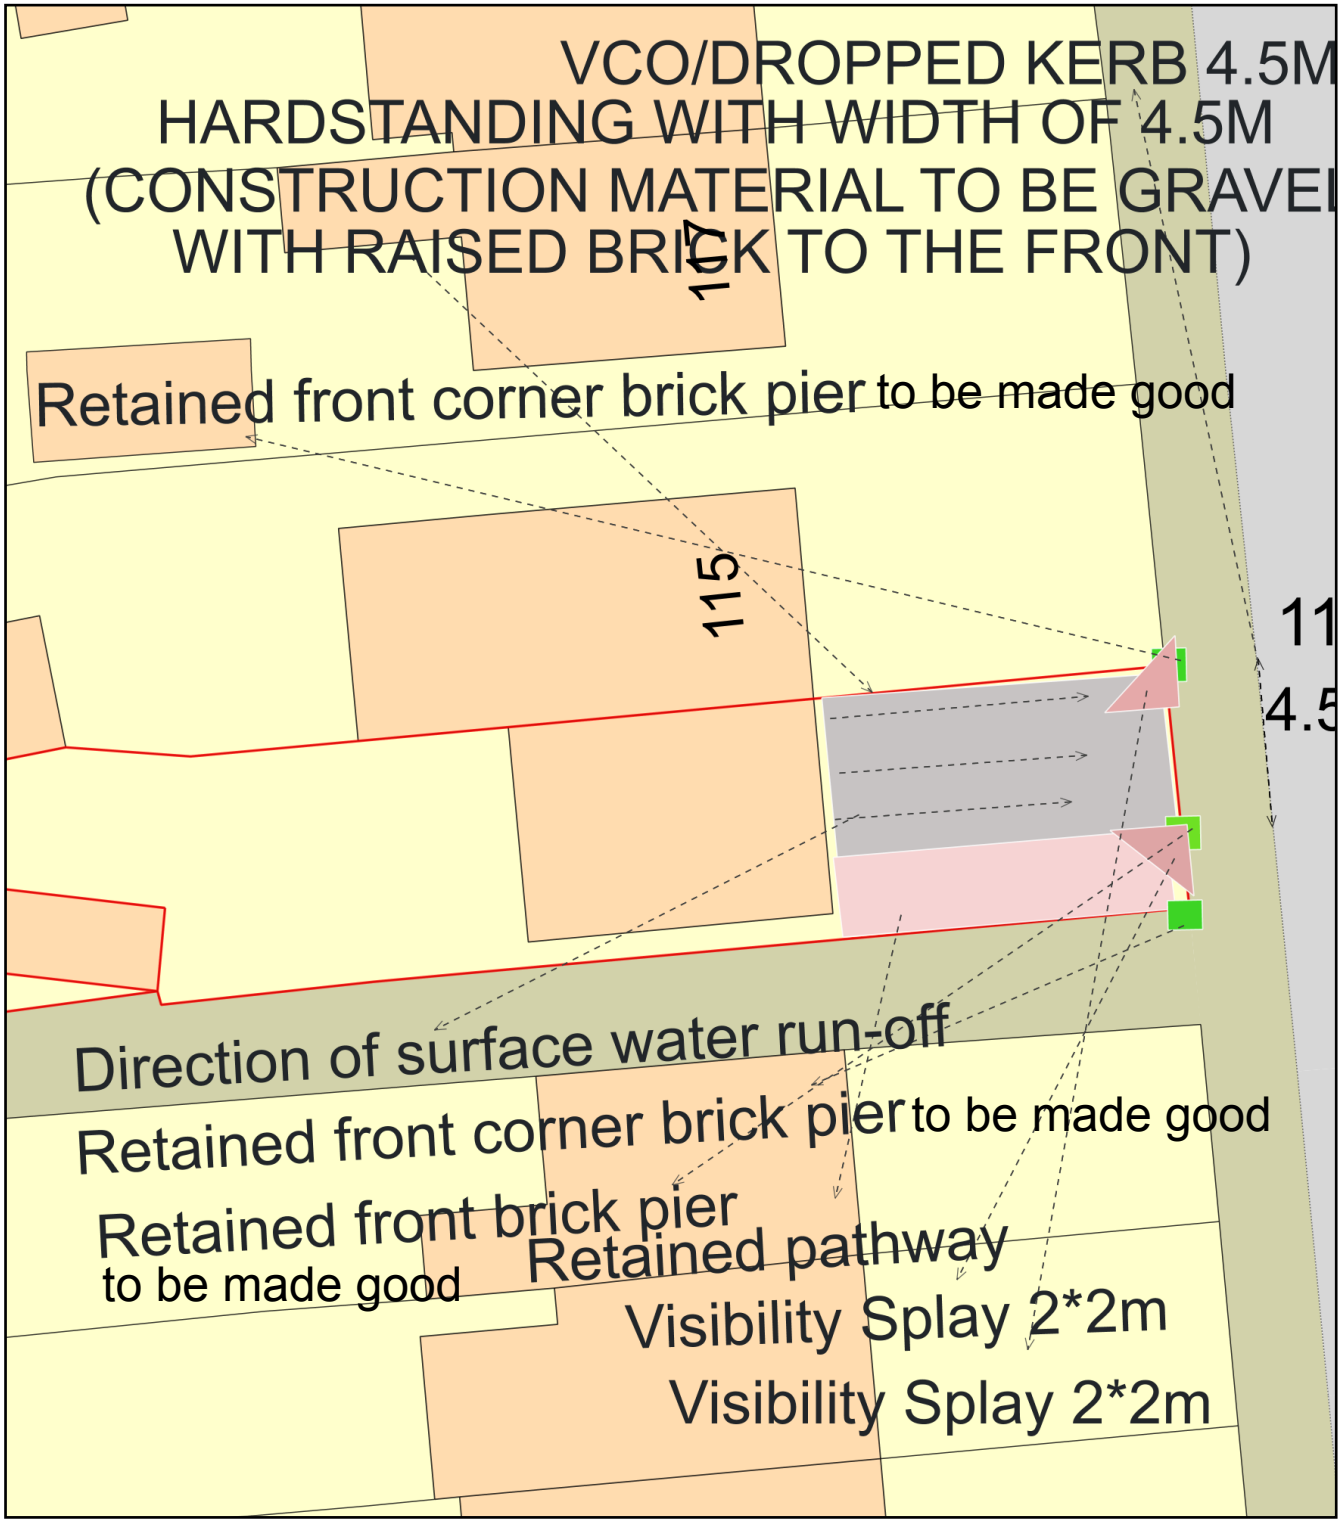


0 10

Metres

N

ReQuestaPlan

| | |
|---|---|
| Plan Produced for: | AAMIR VORA |
| Date Produced: | 14 Jul 2023 |
| Plan Reference Number: | TQRQM23195122956167 |
| Scale: | 1:200 @ A4 |

© Crown copyright and database rights 2023 OS 100042766