Only figured dimensions are to be used. All dimensions to be checked on site.

Please note: Refer to 'type' of drawing below; planning drawings should only be treated as such.

Notes

ADUR & WORTHING
AWDM/0701/13
DATE VALID 14 JUN 2013

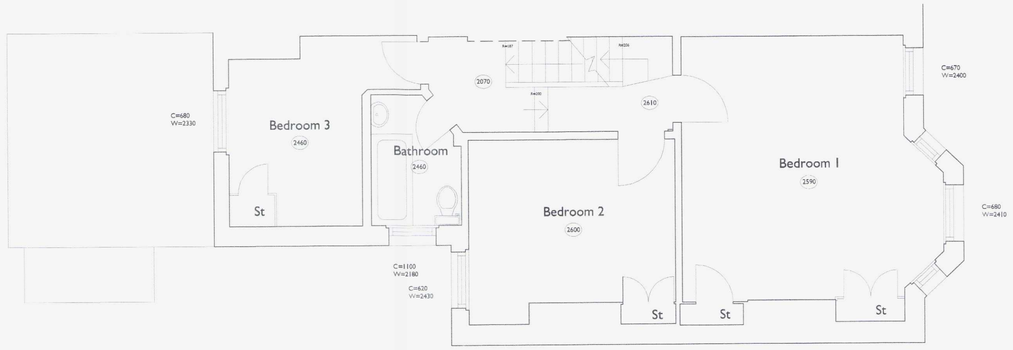

+01 Existing first floor plan - scale 1:50 @ A1

Scale in Metres

0 1 5

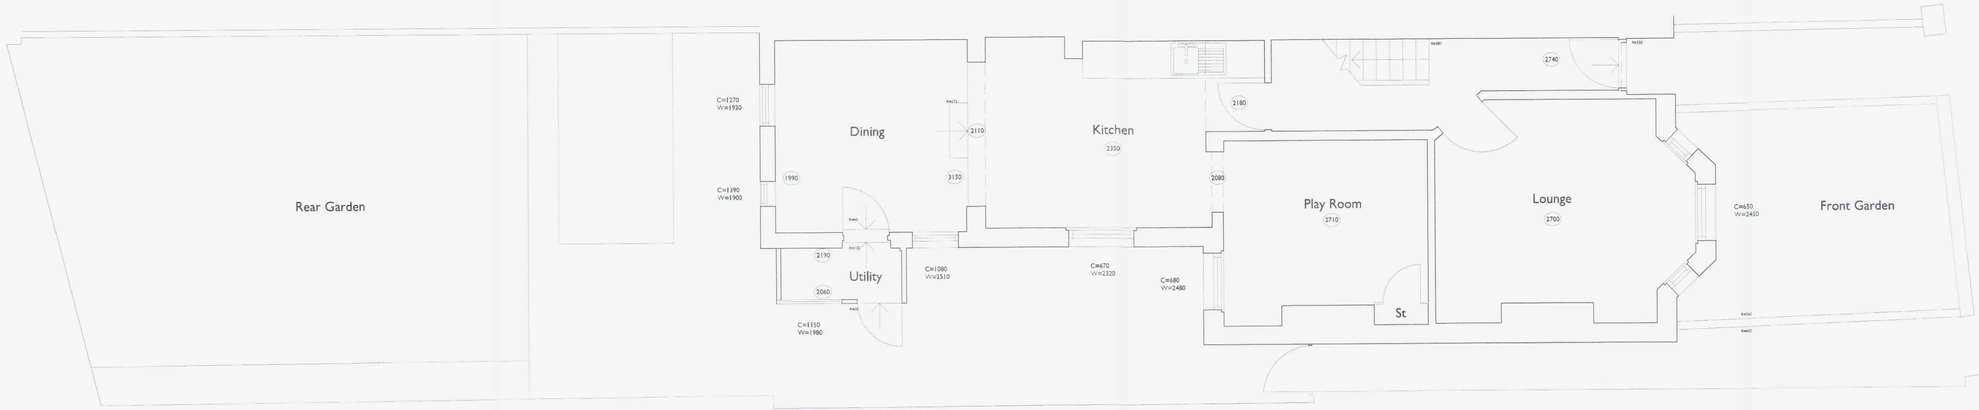

+00 Existing ground floor plan - scale 1:50 @ A1

Scale in Metres

0 1 5



+BP Existing block plan - scale 1:500 @ A1

Scale in Metres

0 10 50



+LP Existing location plan - scale 1:1000 @ A1

Scale in Metres

0 10 50 100

APPLICATION FOR FULL
PLANNING APPROVAL
AND
BUILDING REGULATIONS
CONSENT

REVISION

Liam Russell Architects
architecture and development

The Studios, 3 Broad Reach Mews, Ropetackle, Shoreham by Sea, West Sussex, BN43 5EY, UK
- t: +44 (0)845 180 3676 f: +44(0)845 180 3675 www.liamrussellarchitects.com -
Liam Russell Architects Ltd registered in England and Wales 04758636

JOB 49 VICTORIA ROAD SHOREHAM BY SEA BN43 5WR	CHECKED LRA
	DRAWN LRA
CLIENT MR & MRS RUSSELL	DATE 06.13
	SCALE 1:50/500/1000 @ A1 1:100/1000/2000 @ A3
DRAWING EXISTING FLOOR PLANS, BLOCK PLAN AND LOCATION PLAN	REVISION
	NUMBER 0684-PA-001

DO NOT SCALE FROM THIS DRAWING. THIS DRAWING IS COPYRIGHT ©