Notes:

1.

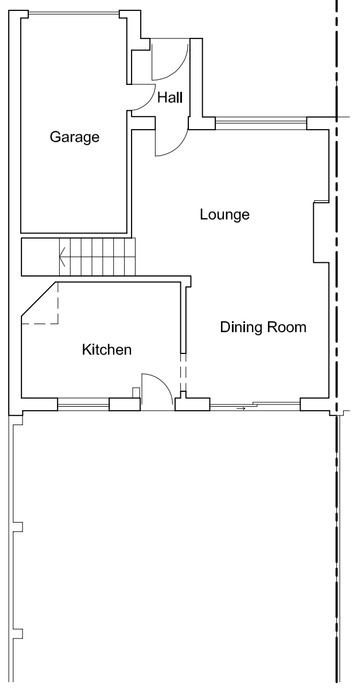

Existing Ground Floor Plan
Scale 1:100

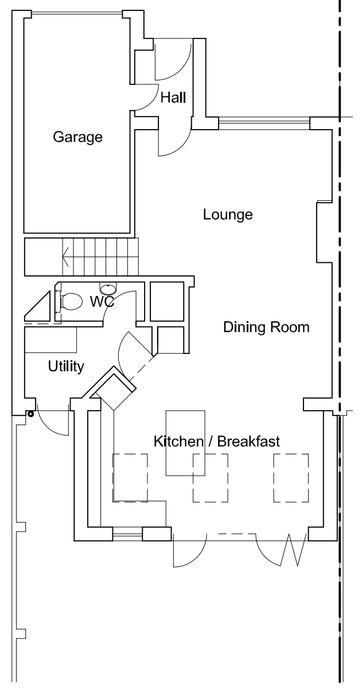

Proposed Ground Floor Plan
Scale 1:100

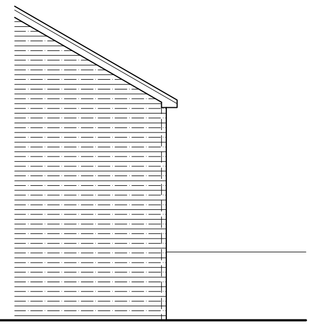

Existing Side (south) Elevation (part)
Scale 1:100



Existing Rear (east) Elevation
Scale 1:100

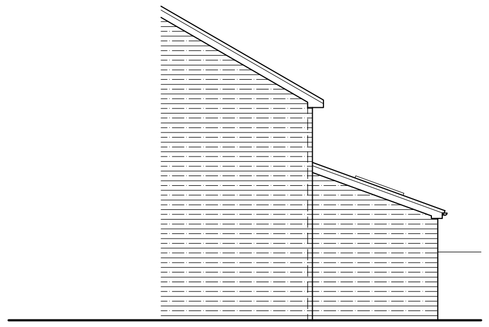

Proposed Side (south) Elevation (part)
Scale 1:100



Proposed Rear (east) Elevation
Scale 1:100

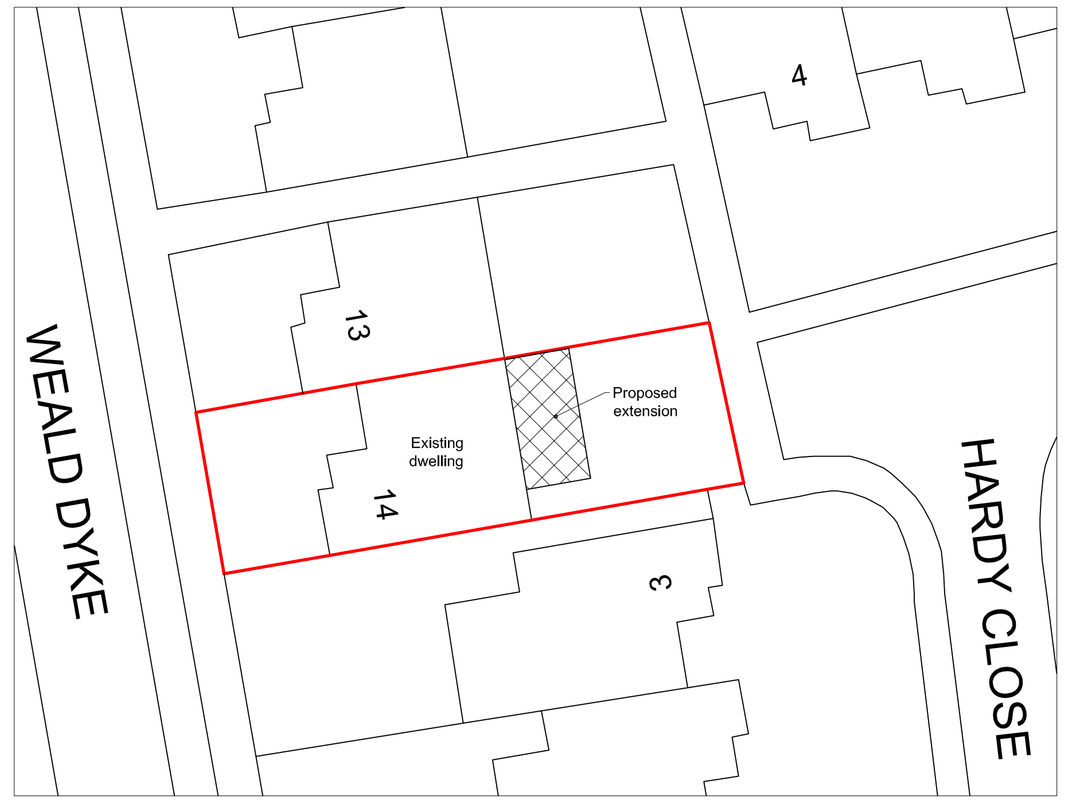

Block Plan
Scale 1:200

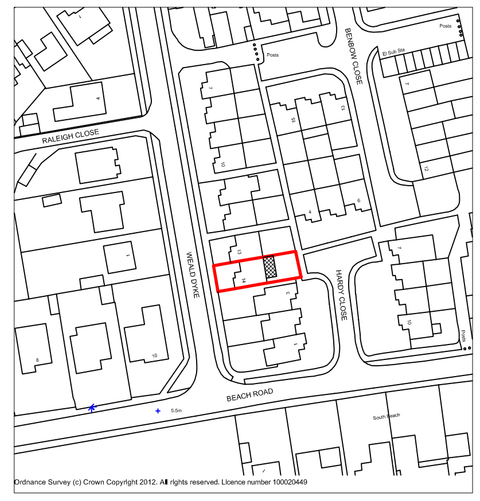

Location Plan
Scale 1:1250

N

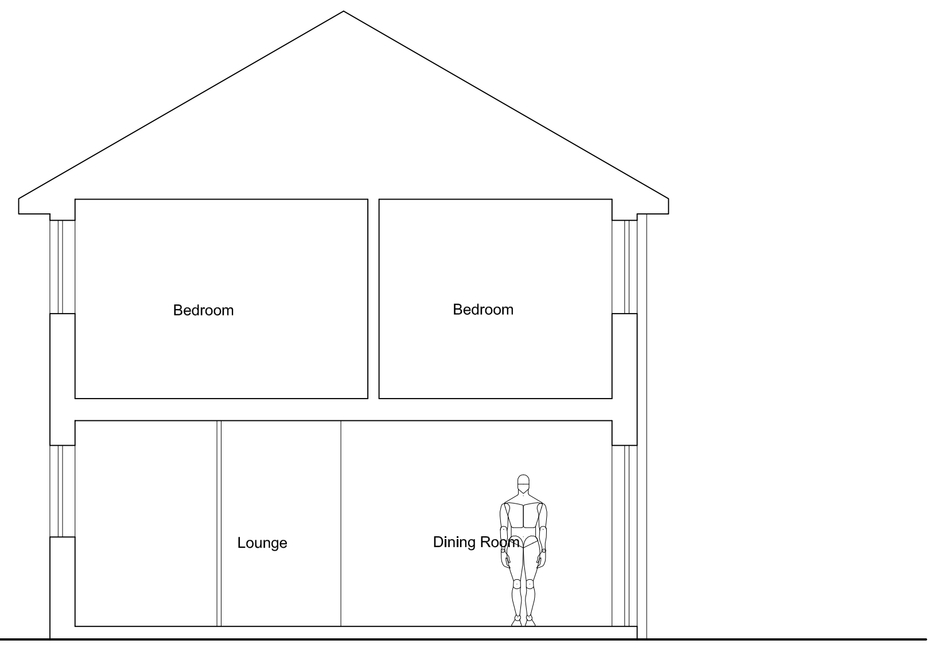

Existing GA Section
Scale 1:50

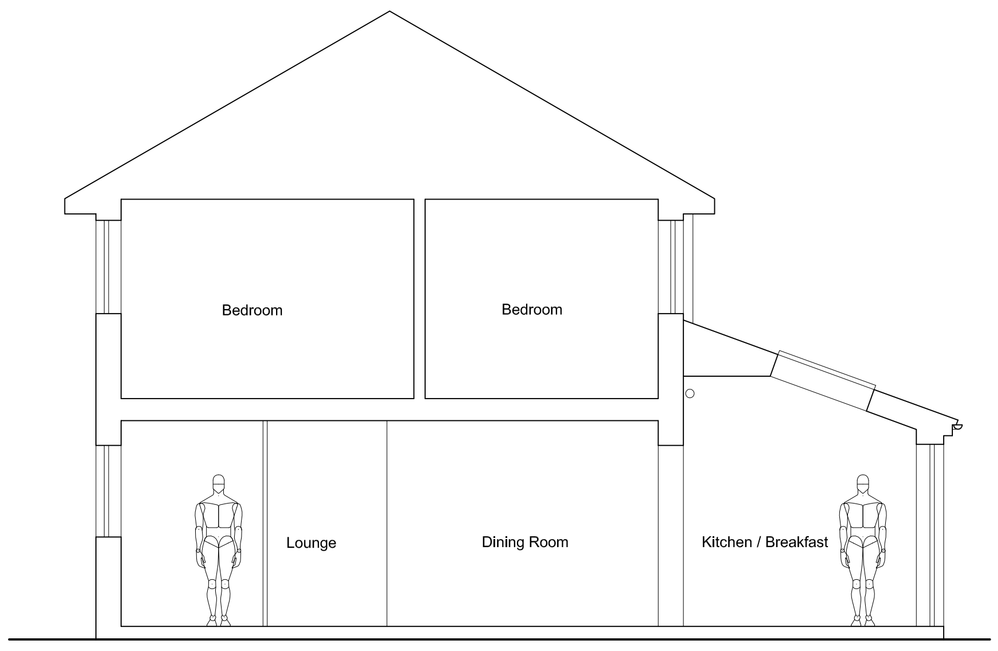

Proposed GA Section
Scale 1:50

Rev:	Description:	Date:
A	Utility door / WC / storage revised, location & block plan added.	13/02/12

Horizon Design Ltd
34 Railway Approach
Worthing
West Sussex, BN11 1UR
T: 01903 205868
E: info@horizon-design.co.uk
W: www.horizon-design.co.uk

Client:
Mr Lawrence & Miss Orio

Project:
Single Storey Rear Extension to:
14 Weald Dyke
Shoreham-by-sea
West Sussex
BN43 5LP

Drawing title:
Existing & Proposed Plans, Elevations & GA Sections, Location & Block Plan

Scale:
1:100 / 1:50 / 1:200 / 1:1250 @ A1

Date: 27/02/12
Drawn: KWF

Drawing number: 2564-01
Revision: A