


South Elevation - Existing

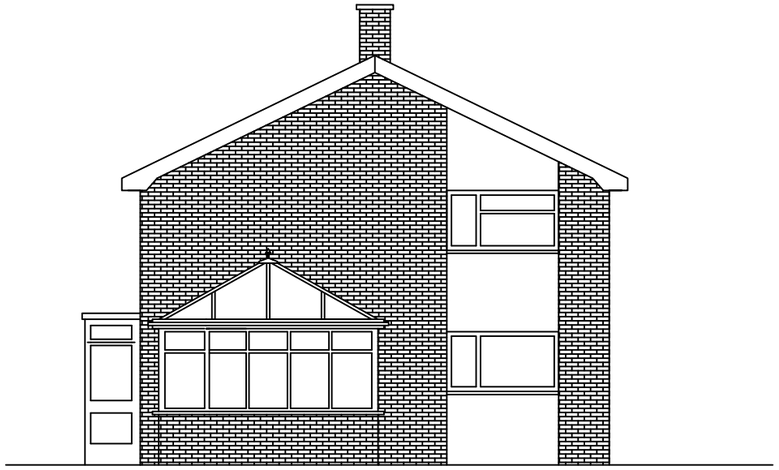

East Elevation - Existing



North Elevation - Existing

Mr William Lloyd
49 Greentrees Crescent
Sompting
BN15 9ST

Elevations - as existing

Scale: 1:100
Date: Sept 2020
Drawn: Mike Peckham

049/GRE

/03/R1

ADUR & WORTHING HOME IMPROVEMENT ASSISTANCE
ADUR & WORTHING COUNCILS
PORTLAND HOUSE
RICHMOND ROAD
WORTHING
BN11 1HS

0 100 200