


DO NOT SCALE FROM THIS DRAWING

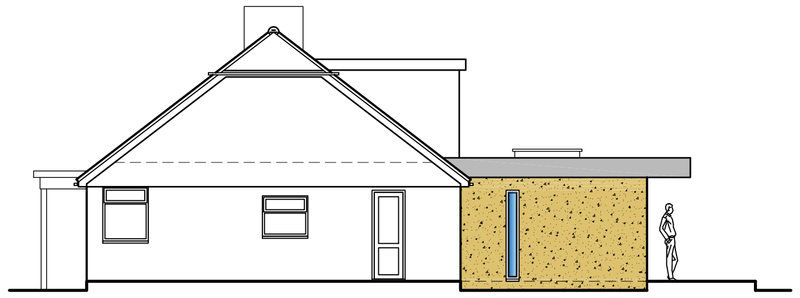


North Elevation

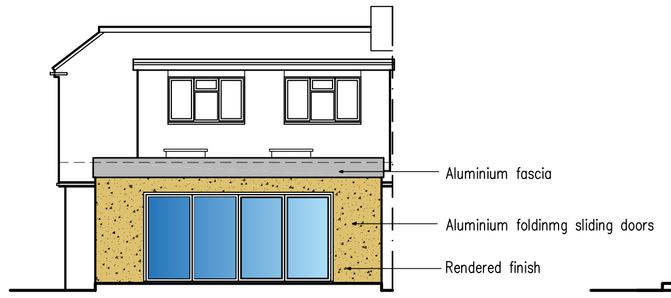


West Elevation

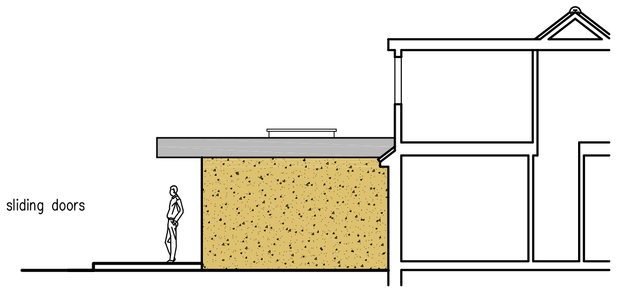


South Elevation

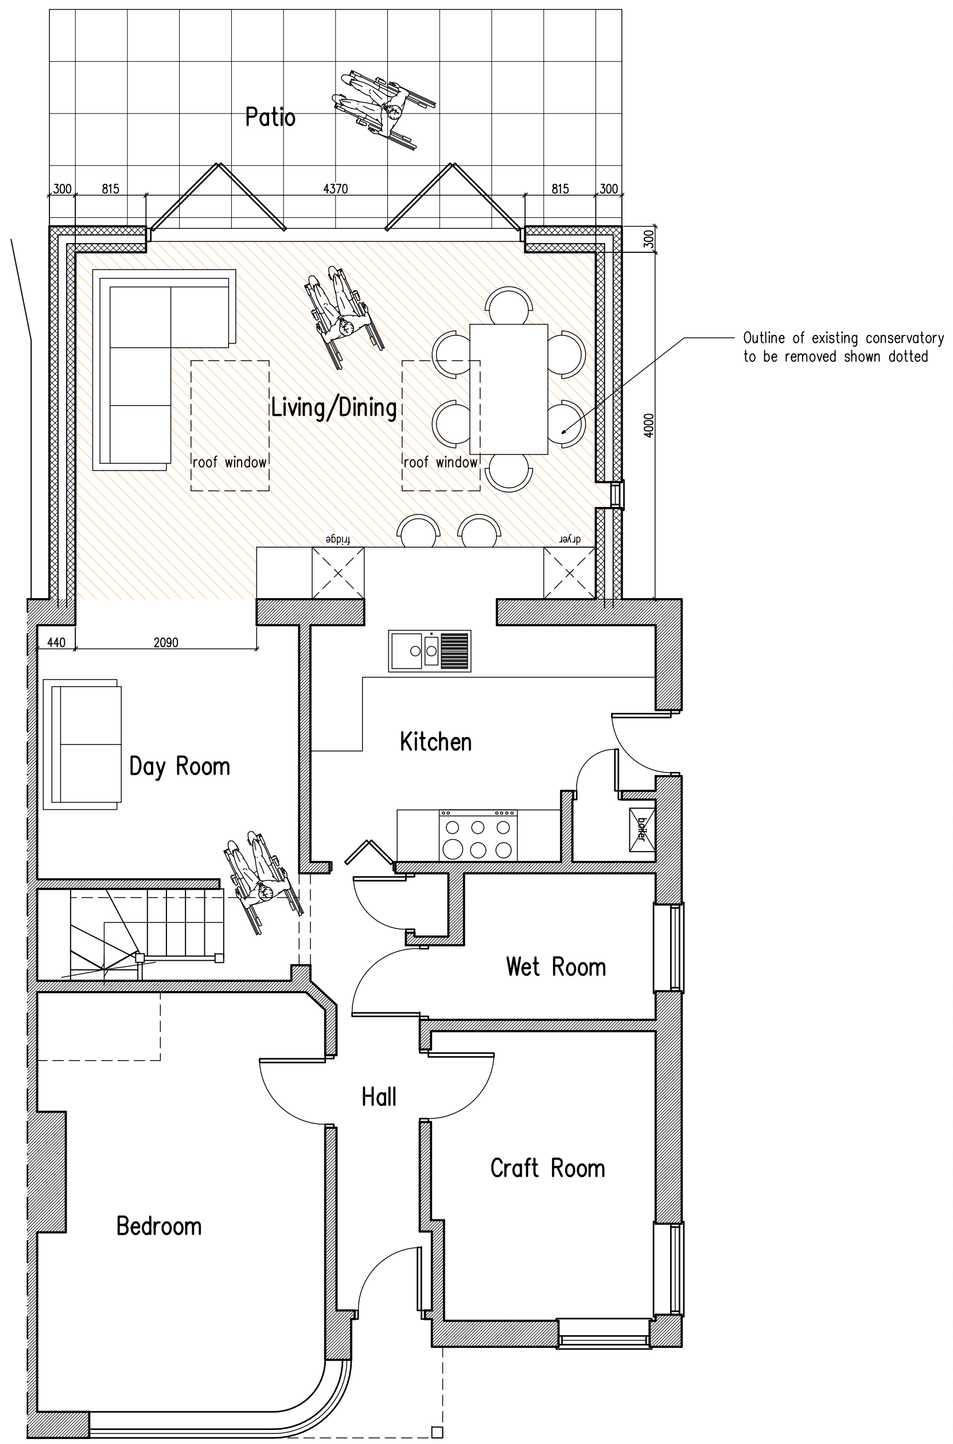


Ground Floor Plan

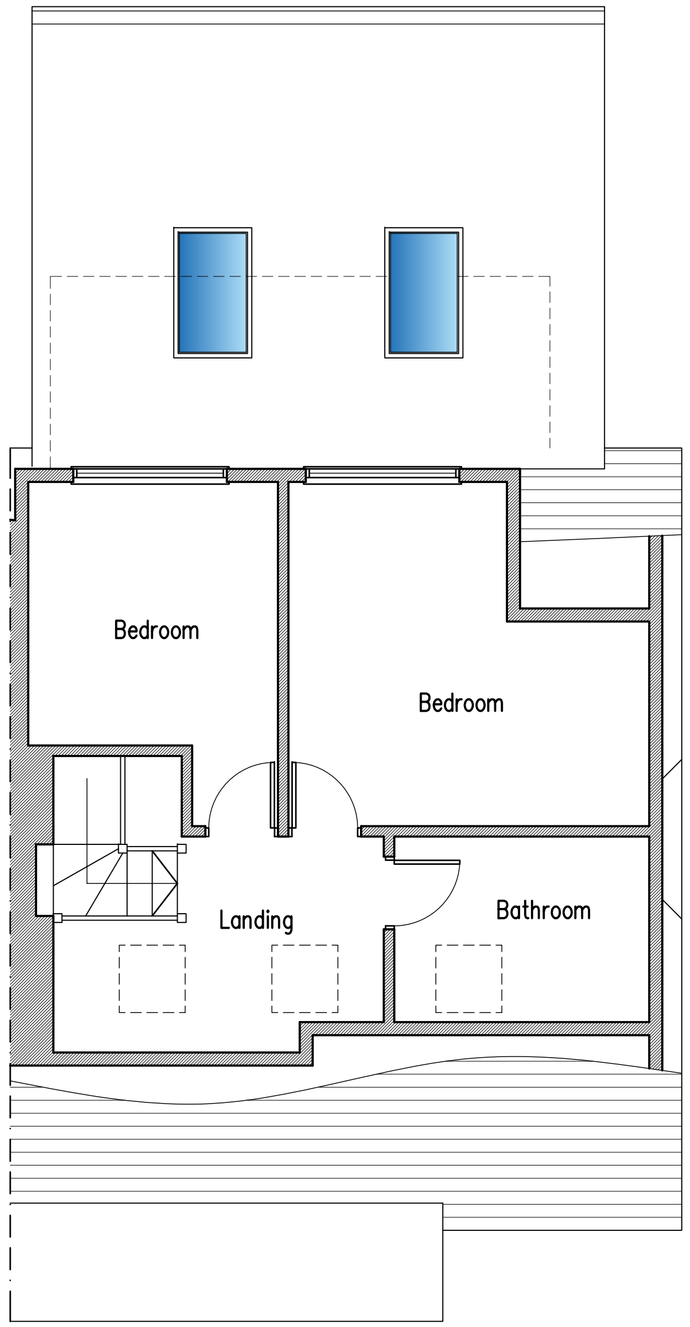

First Floor Plan

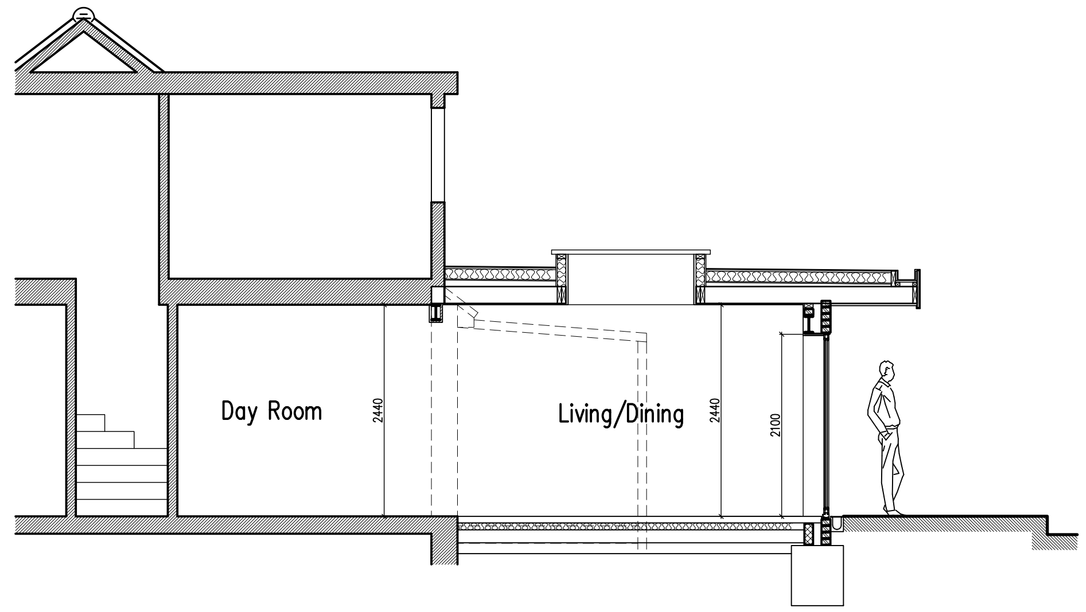

Typical Section

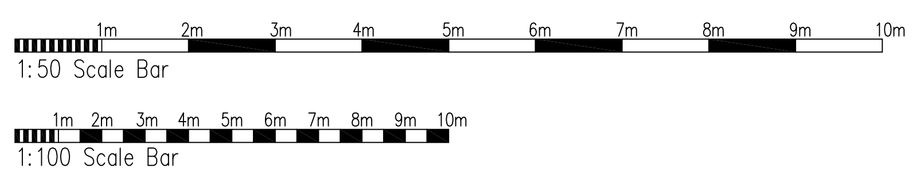

A	18.05.21	Client requirements

Proposed Single Storey Rear Extension at: 120 Greenways Crescent, Shoreham-By-Sea, West Sussex

rja Planning & Building Consultants Ltd.
1st Floor
10 High Street
Shoreham-By-Sea
West Sussex BN43 5DA
t: 01273 467297 mob: 07971 375739
e: rex@rjapbc.co.uk web: www.rjapbc.co.uk

Chartered Institute of Architectural Technologists

PROJECT: 120 Greenways Crescent, Shoreham-By-Sea

DRAWING TITLE: Proposed Floor Plans & Elevations

CLIENT: Mr & Mrs J. McGill

DWG NO: 21838-02

REVISION: A

SCALE: 1:50, 1:100 @ A1

DATE: 07.05.21

DRAWN: rex