CDM 2015 Health & Safety Information

This information relates only to 'Significant Hazards' identified on this drawing and is to be read in conjunction with the Designer's Hazard Register.

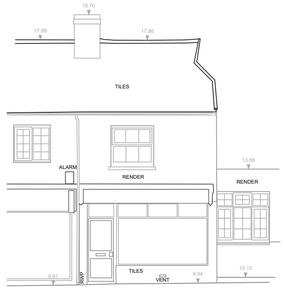

Proposed West Elevation
Scale 1:100

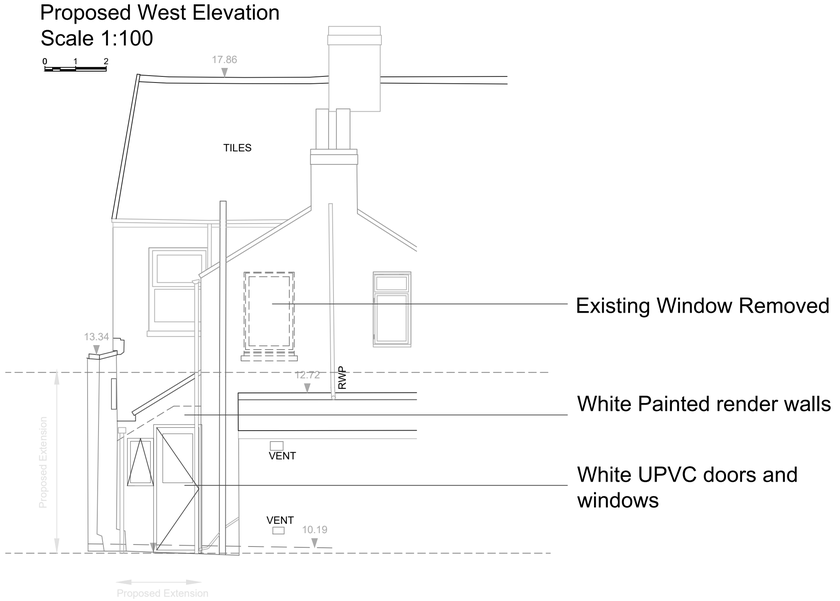

Existing Window Removed

White Painted render walls

White UPVC doors and windows

Proposed East Elevation
Scale 1:50

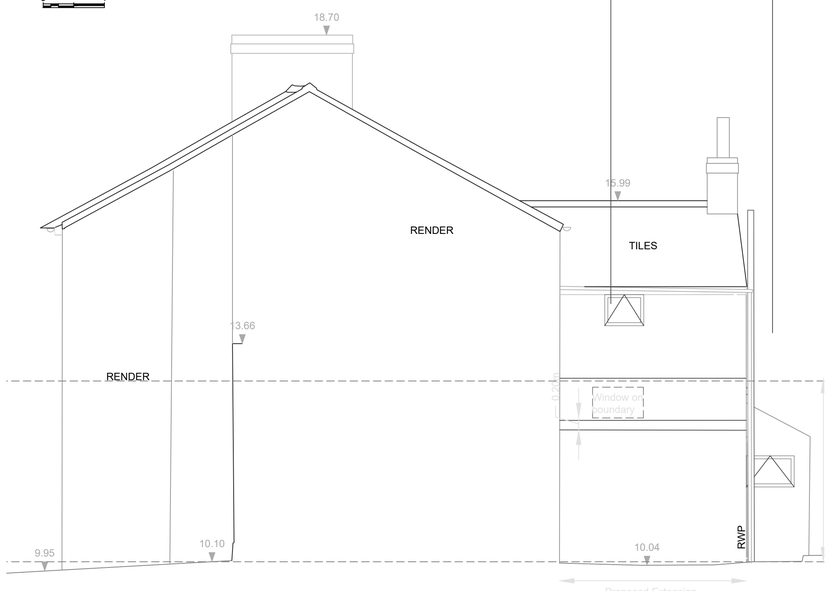

Proposed South Elevation
Scale 1:50

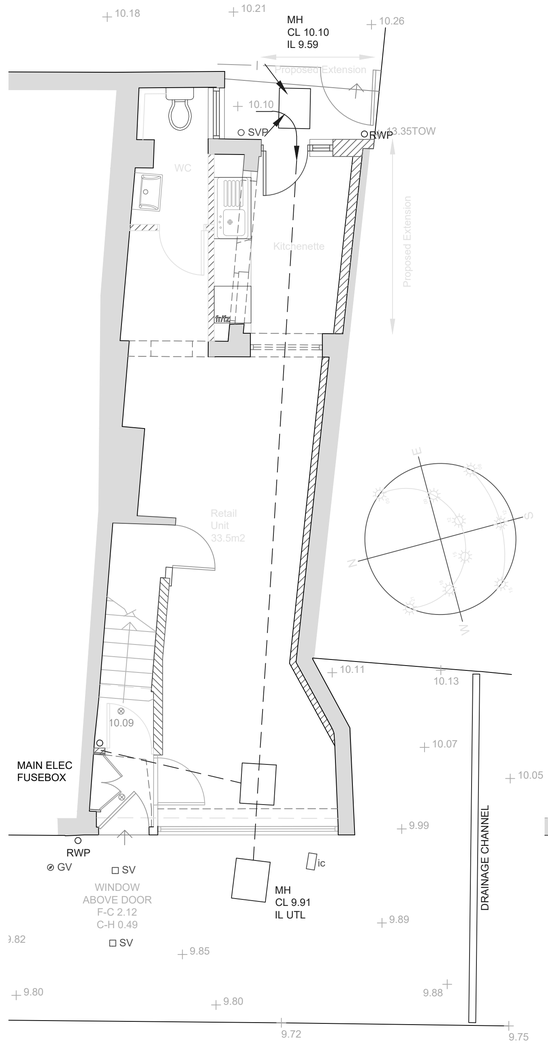

Proposed Ground Floor Plan
Scale 1:50

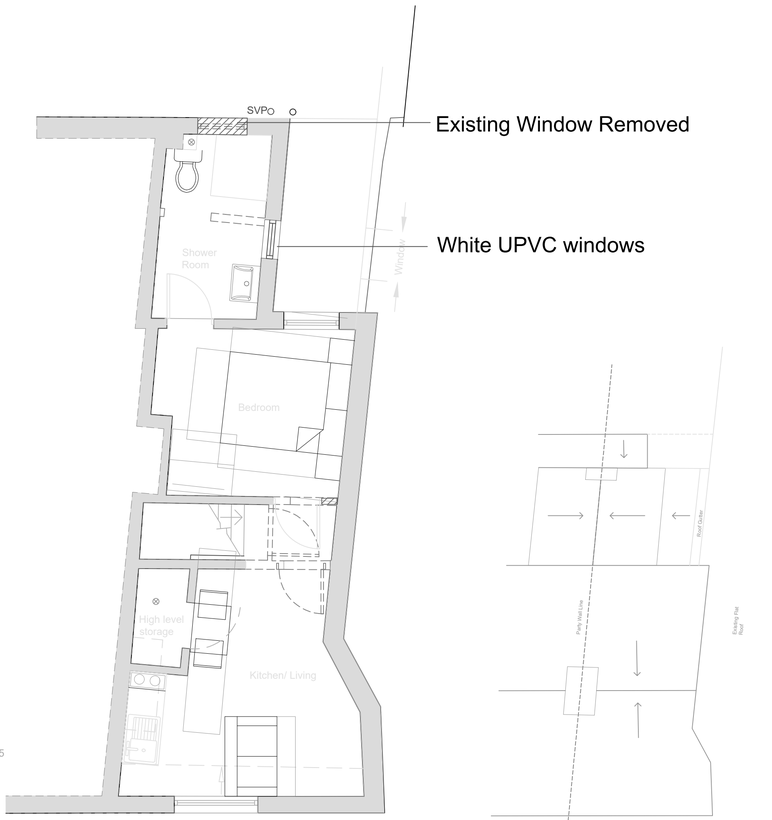

Proposed First Floor Plan
Scale 1:50

Proposed Roof Plan
Scale 1:100

No dimensions to be scaled from drawing except for the purposes of Planning Applications. The contractor should check all dimensions on site. It is the contractors responsibility to ensure compliance with Building Regulations.

Client's Name: Brian Dodd

Job Title: 11 South Street, Lancing

Drawing Title: Proposed Plans and Elevations

Scale: SCALE VARIES

Drawn | Checked | Date: August 2021

Job No: 2100 | Drawing No: 003 | Rev: B

Status: APPROVAL

Rev	Date	Revision Details	Dr	Ch