

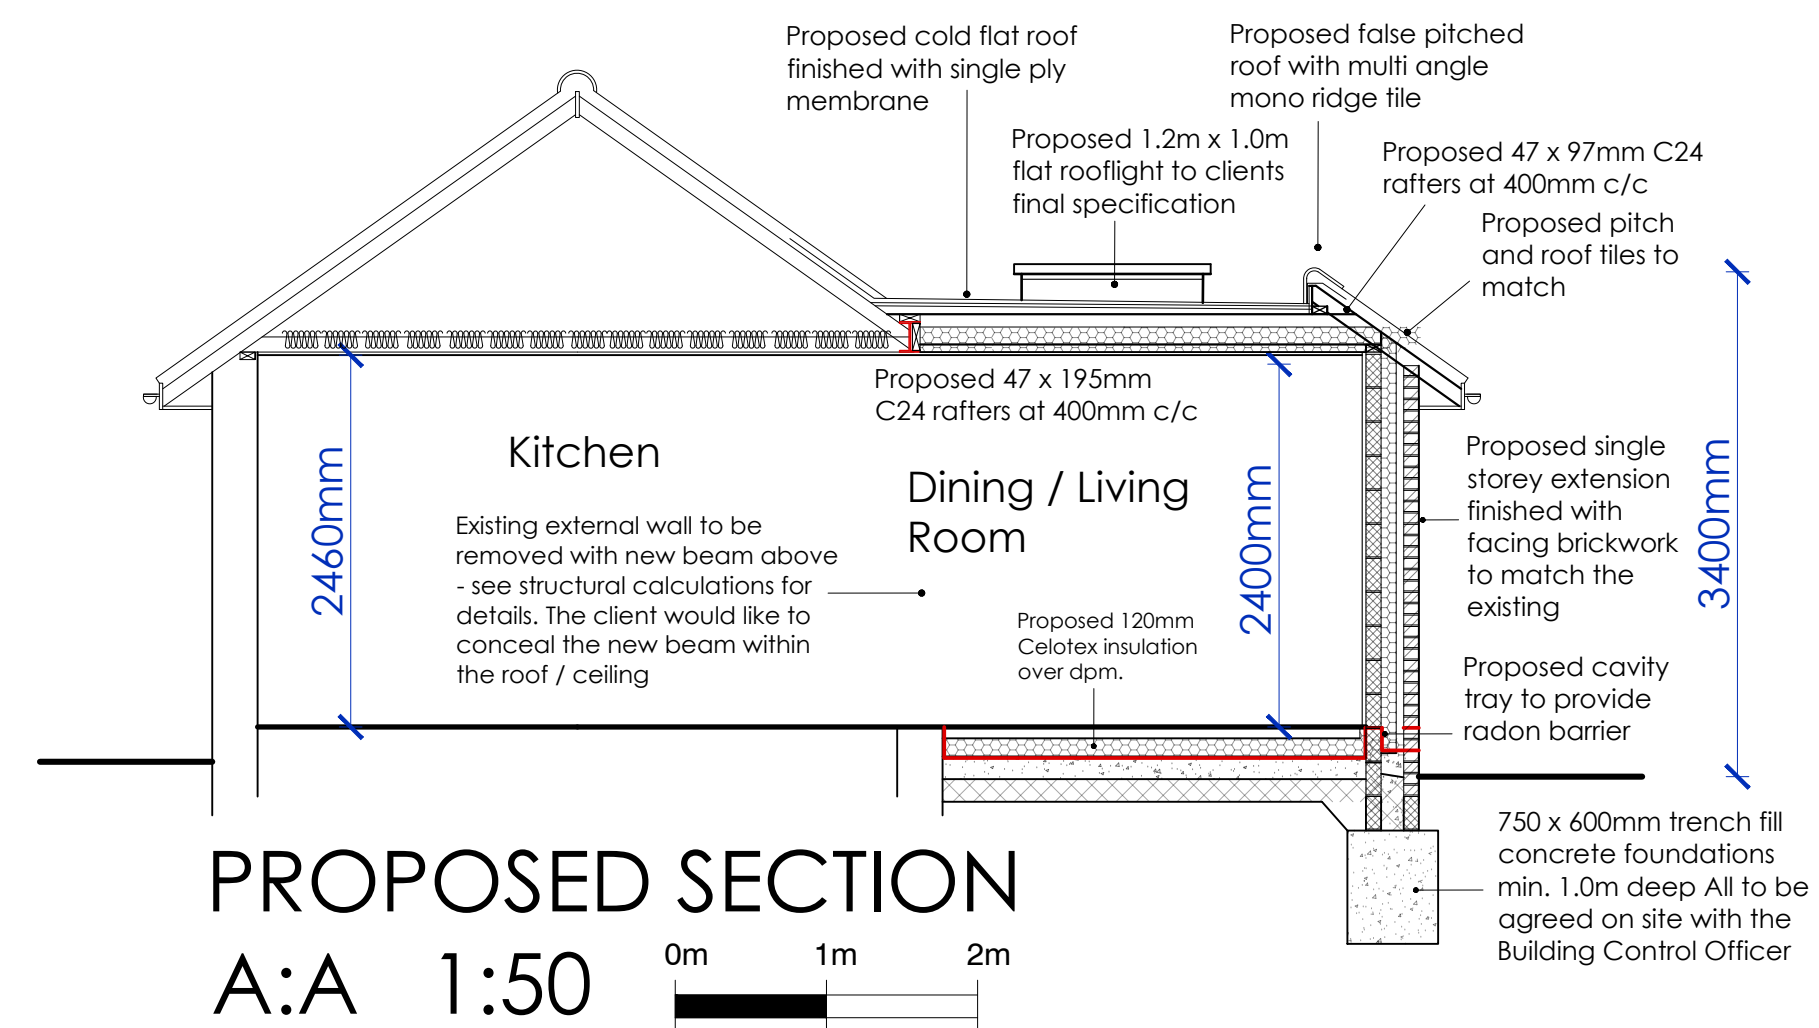


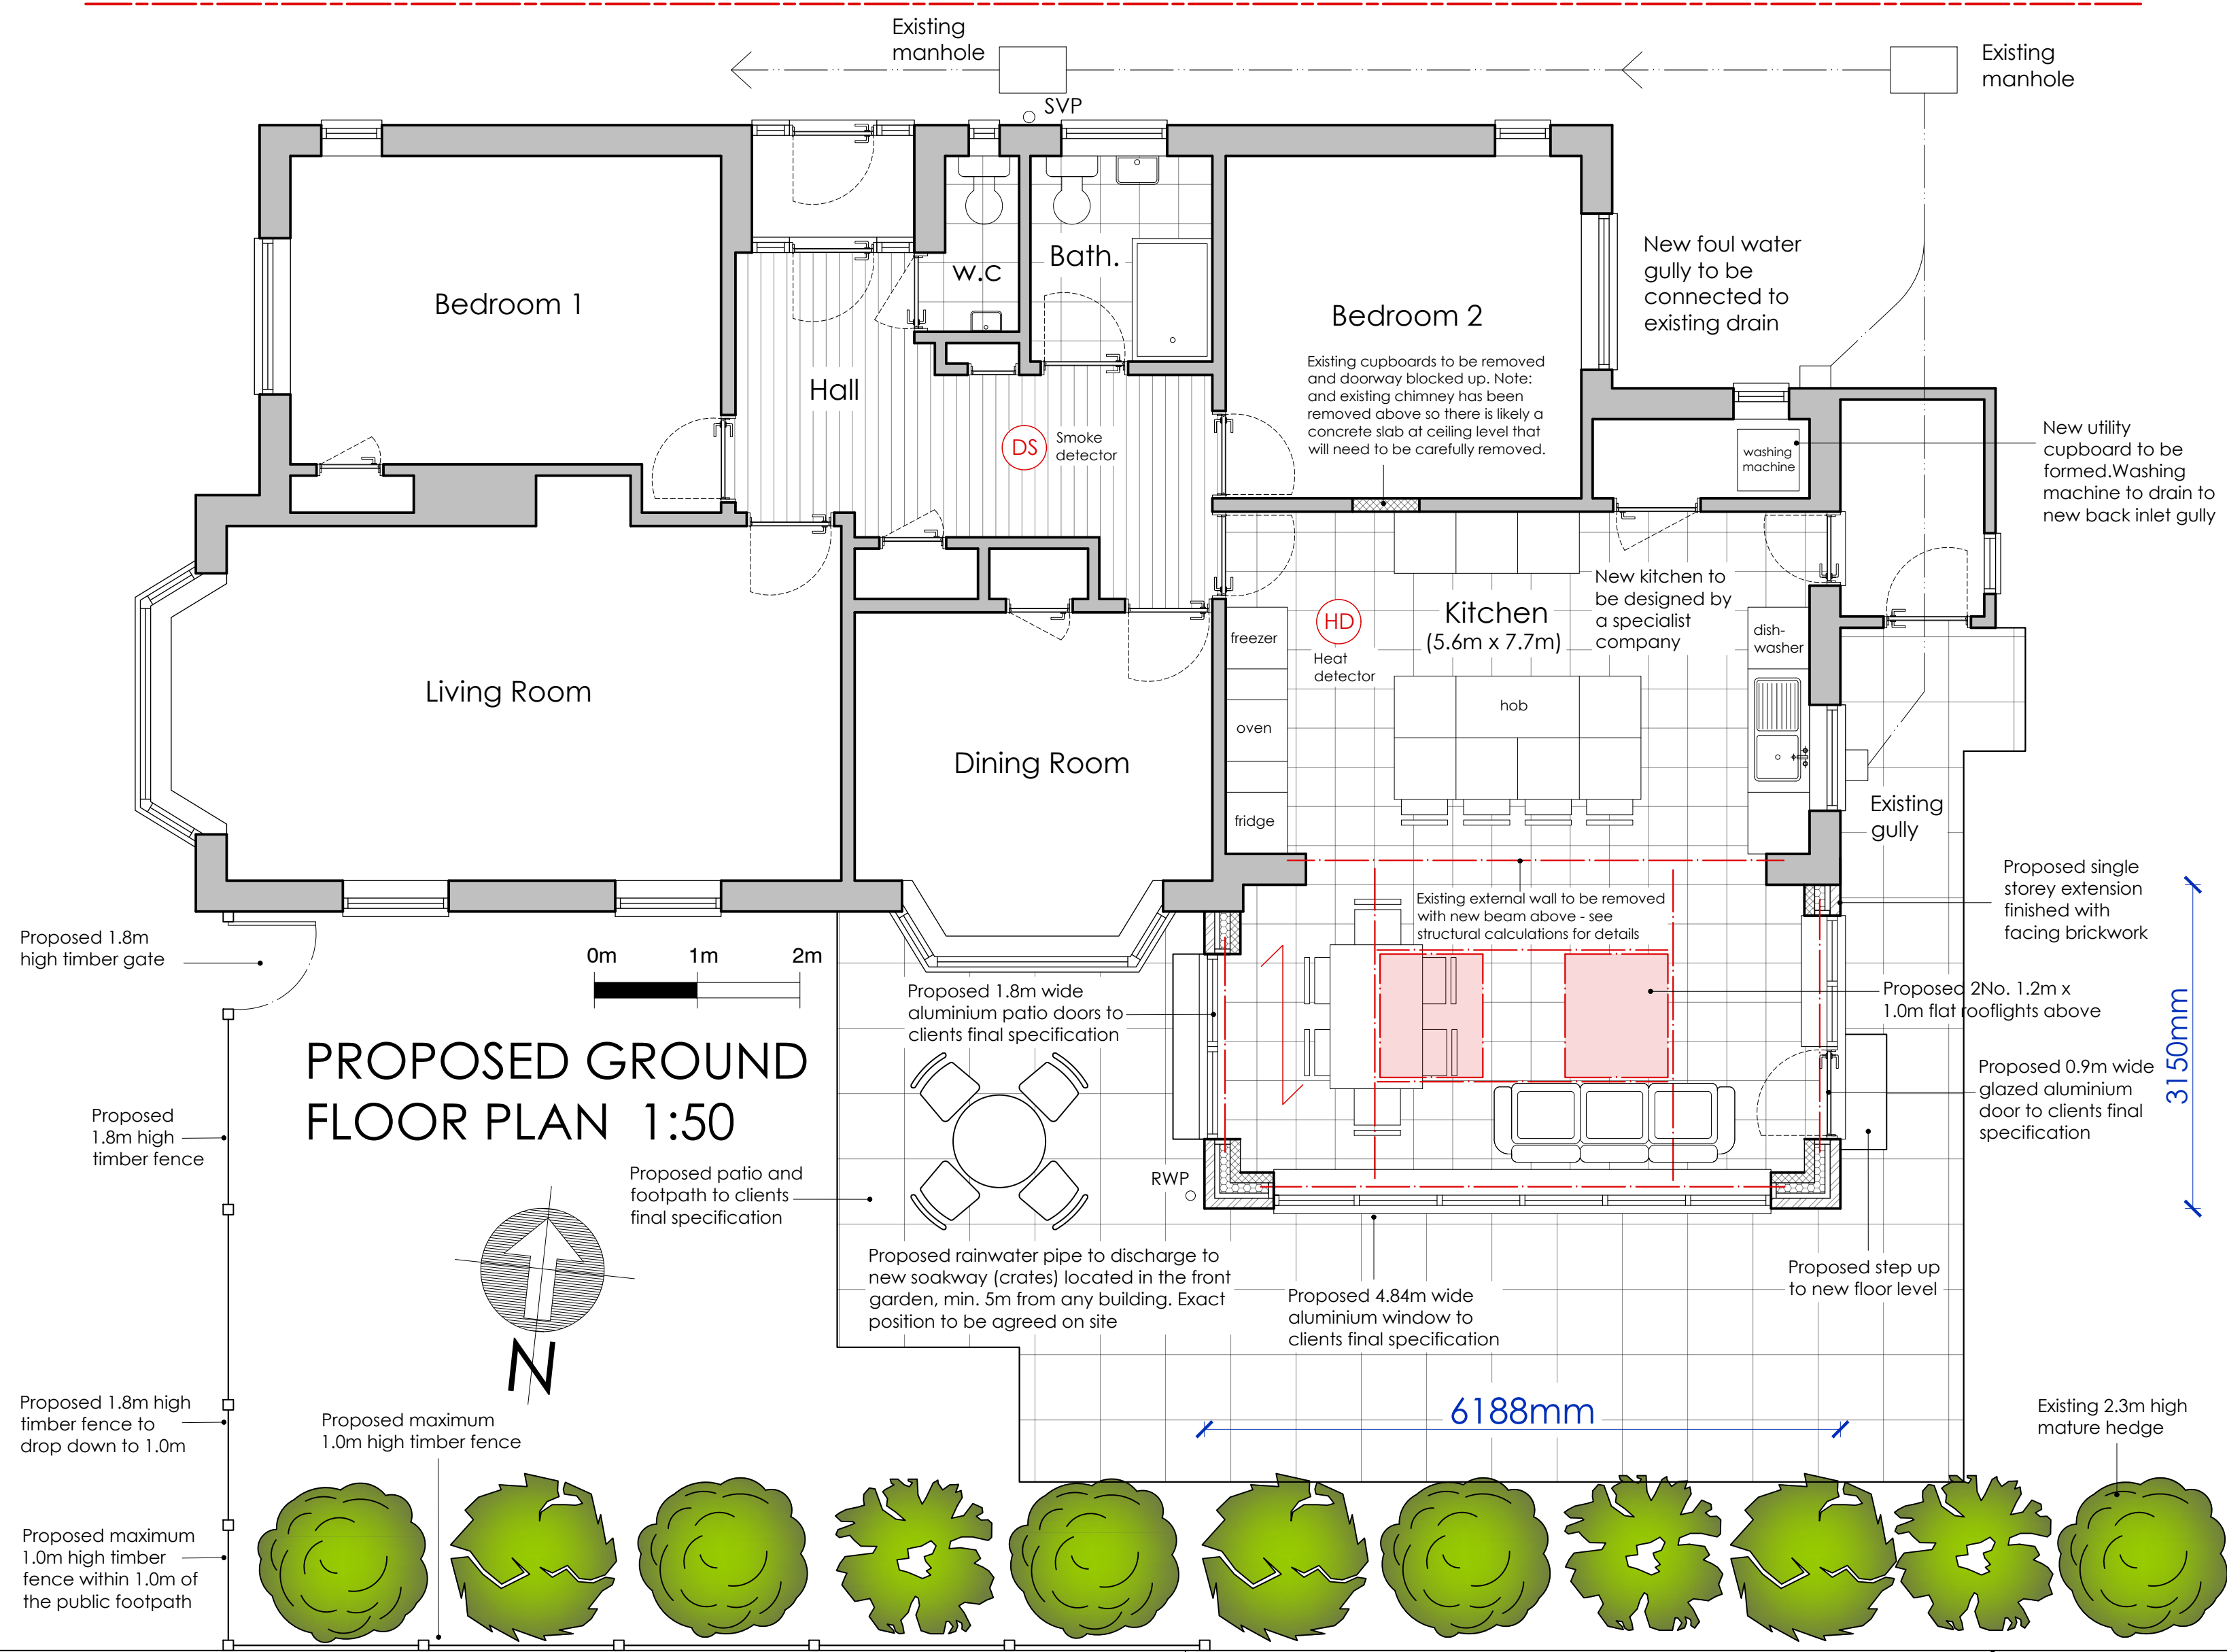







PROPOSED SINGLE STOREY SIDE EXTENSION (to replace existing conservatory)

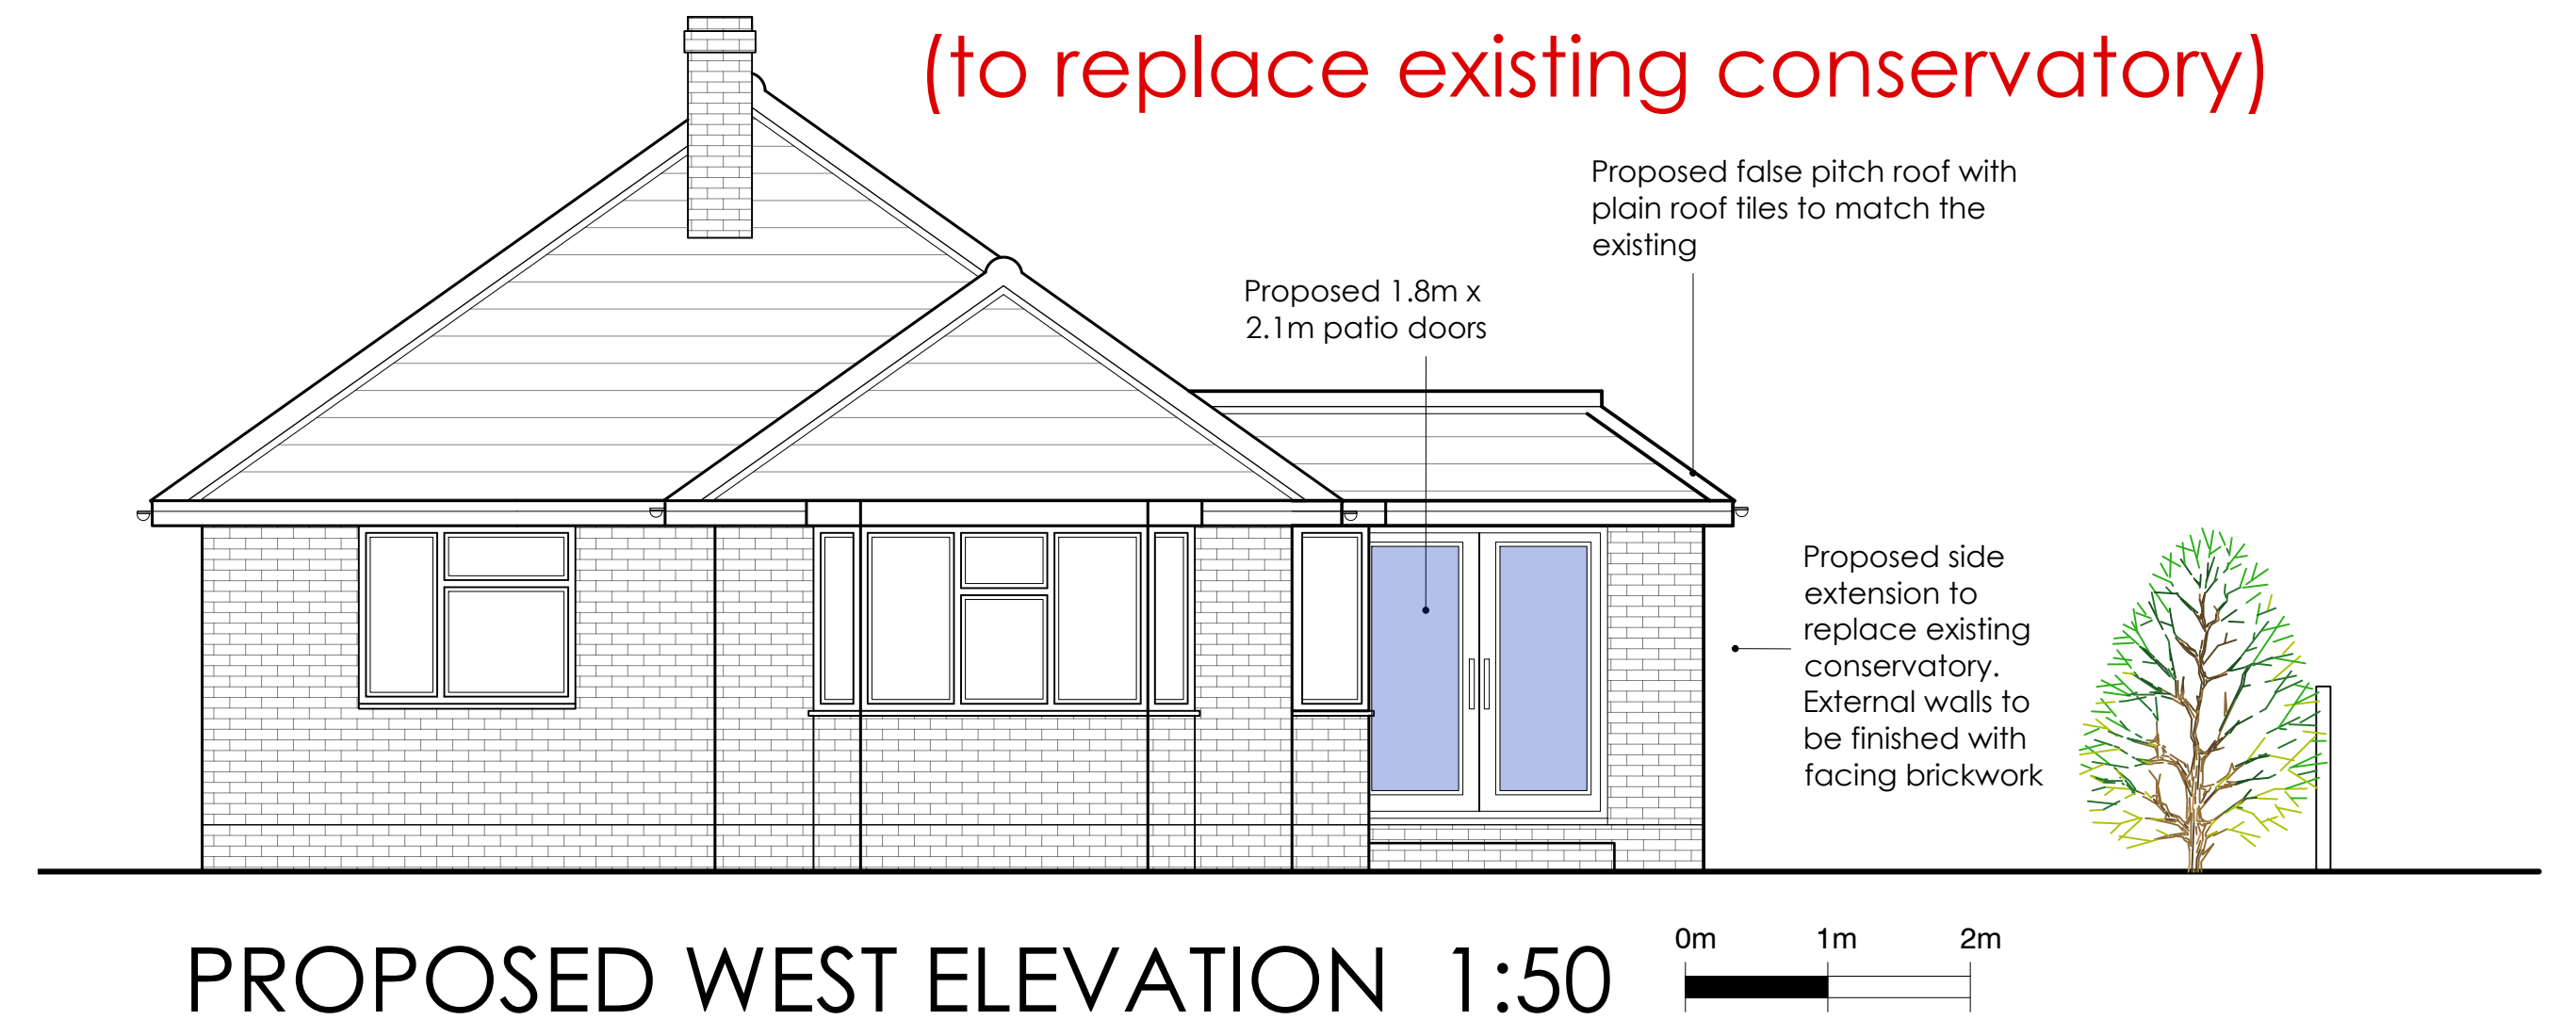

30 SOUTHSEA AVENUE, GORING-BY-SEA

REVISIONS:-

- A: Proposed extension to be reduced in width, more glass included and pitched roof lowered.

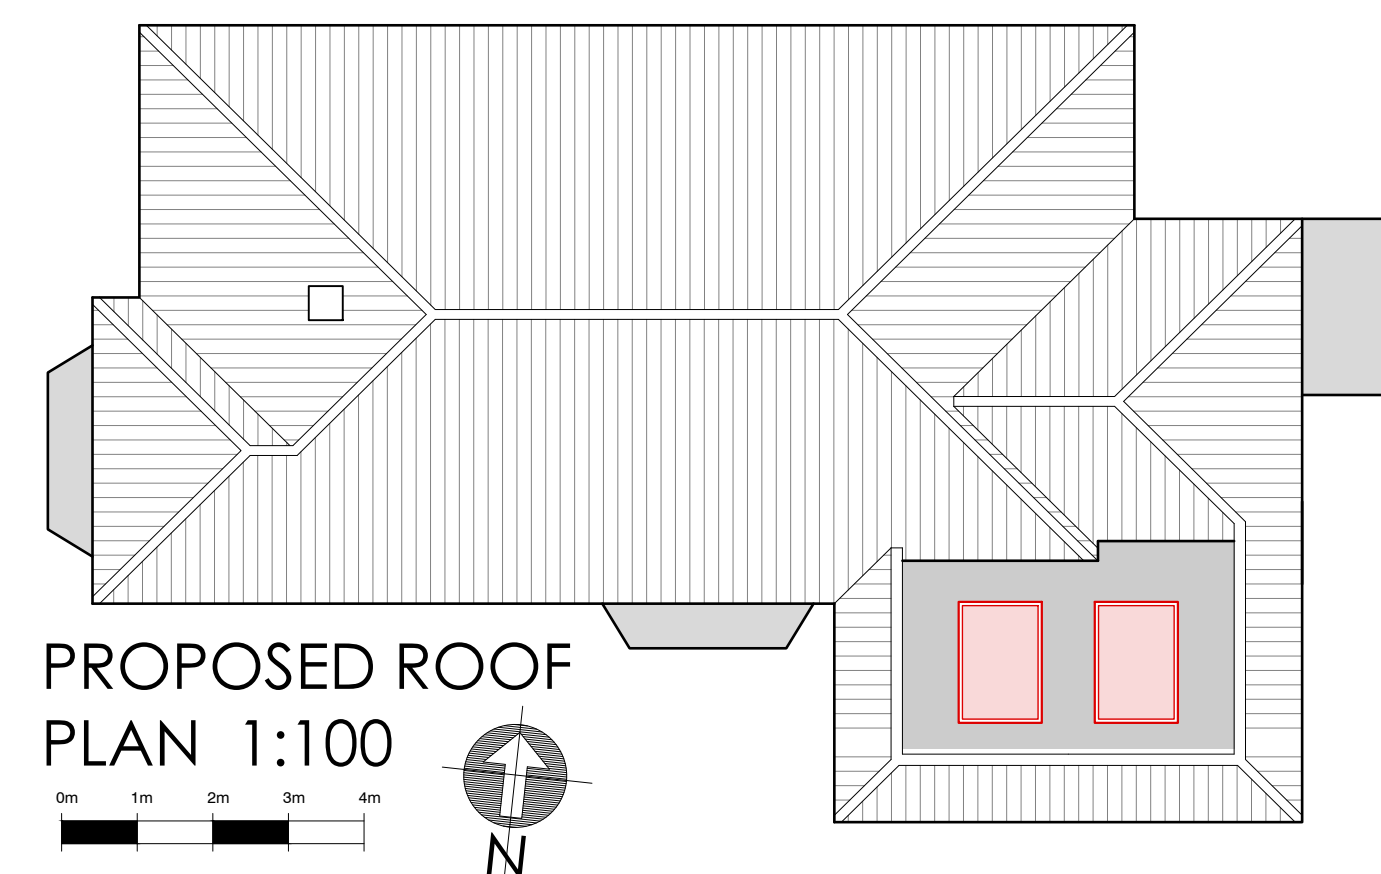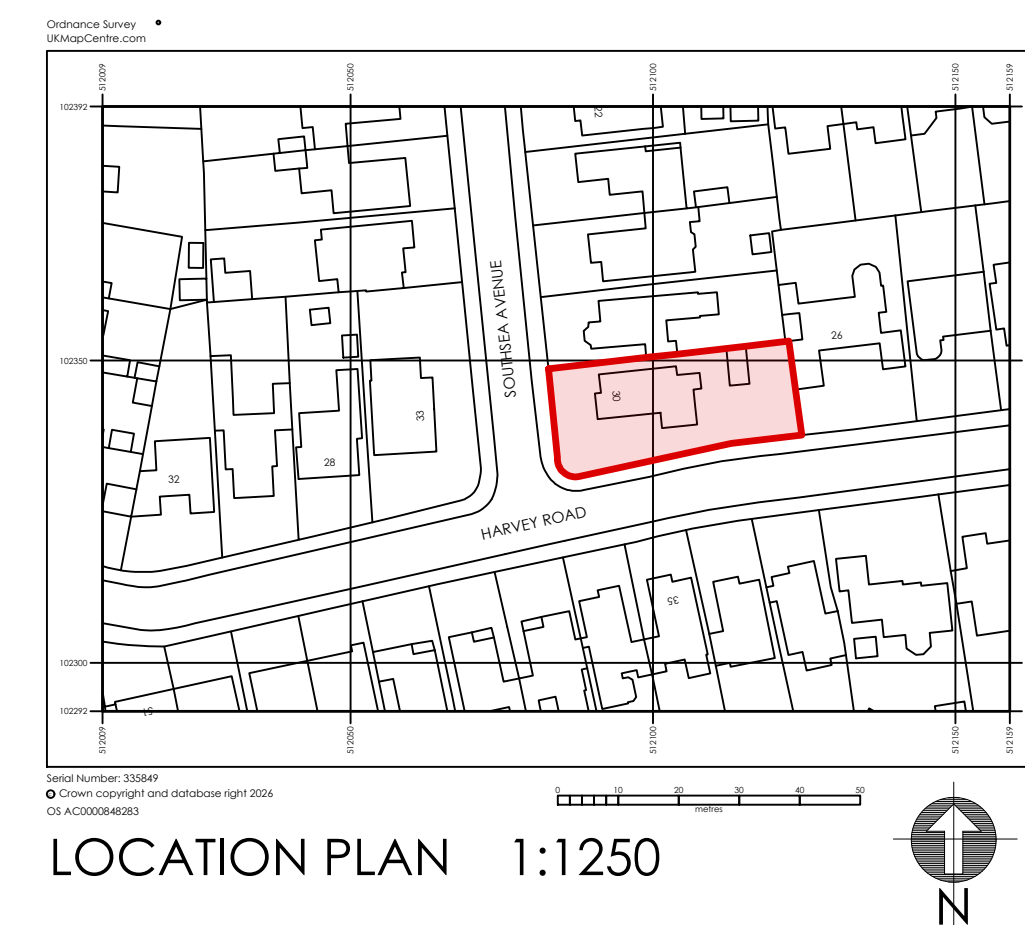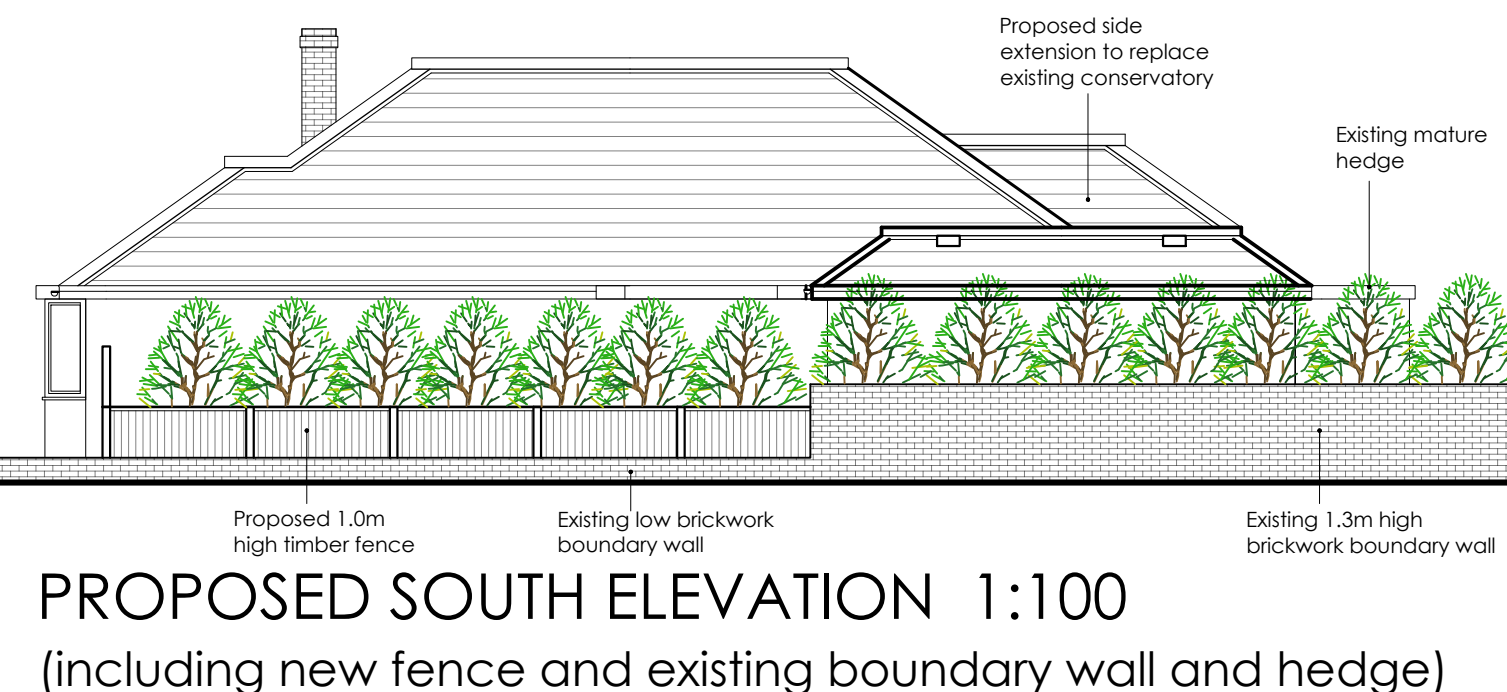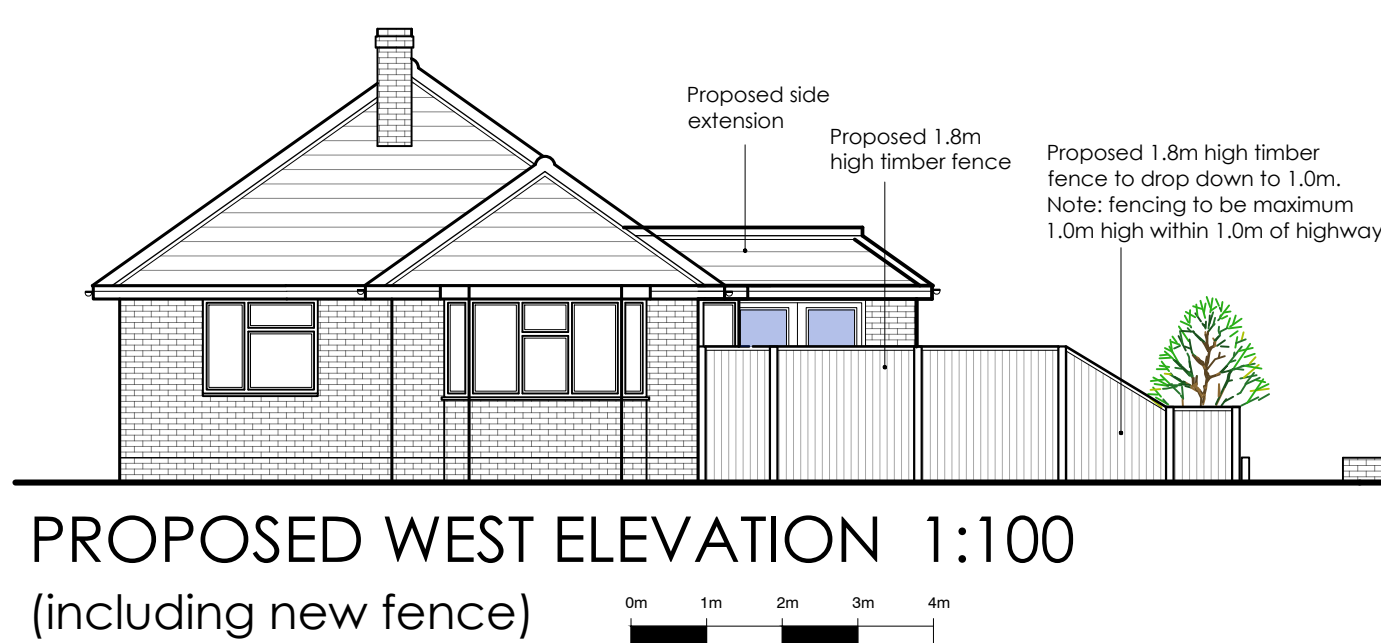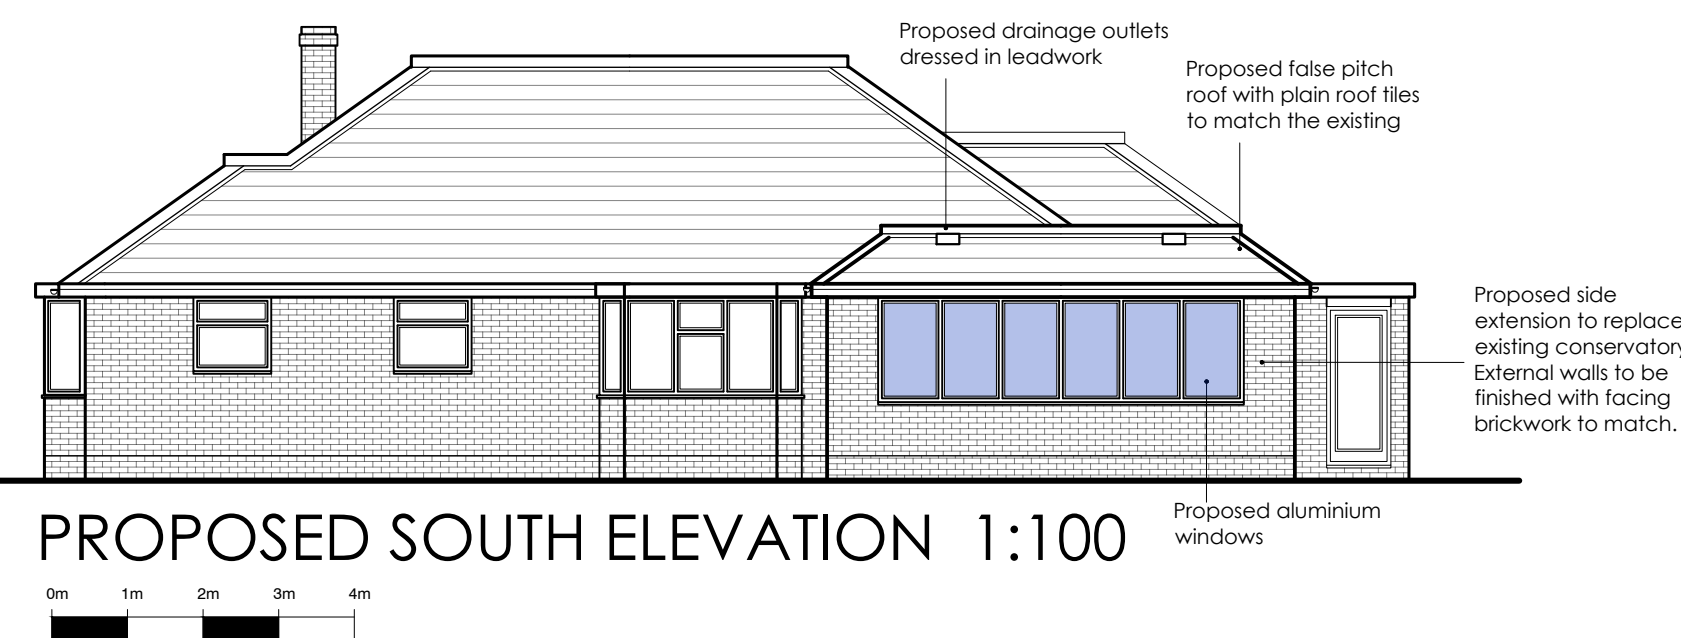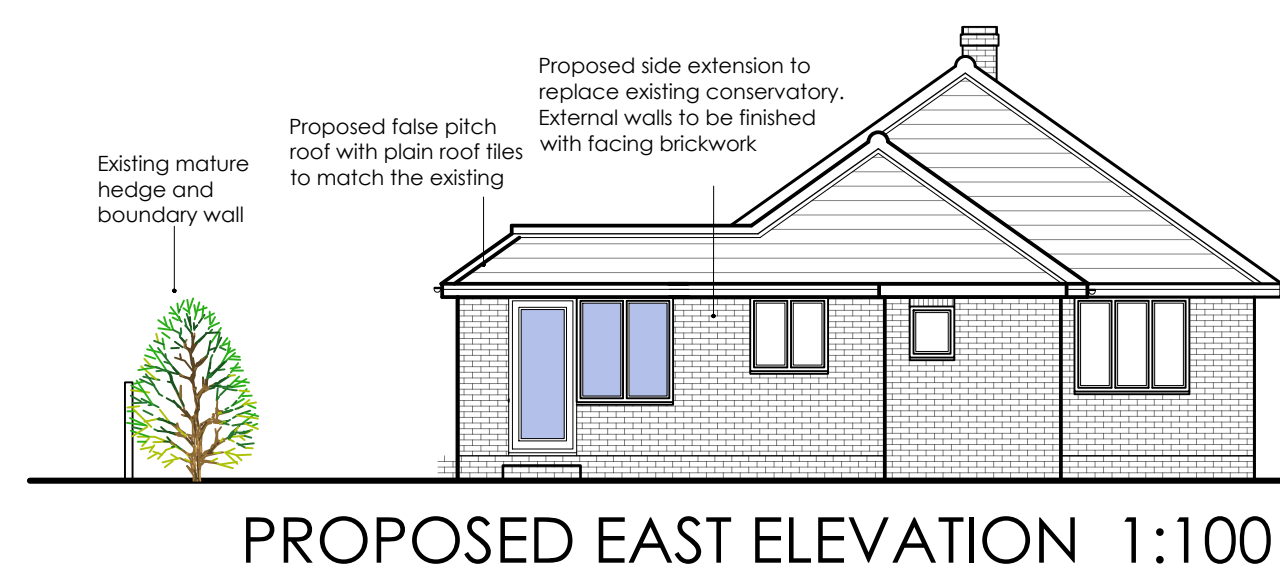

18 Parklands Avenue
Goring-by-Sea
West Sussex BN12 4NH

01903 533276
carl@cm-arch.co.uk

Address of Works: 30 SOUTHSEA AVENUE
GORING-BY-SEA
BN12 4BW

Drawing Title: PROPOSED EXTENSION

Paper Size/ Scale: A1

Date: JULY 2026

Drawing Number: WG-331-02/A

Revision: A - 01/09/26

General Notes:

- 1: Do not scale from these drawings (unless for planning purposes).
- 2: Drawings to be read in conjunction with the structural calculations and the building notes provided.
- 3: The client/ contractor is advised to read the separate notes and the details provided in the structural calculations regarding the CDM regulations.
- 4: The property owner is reminded to serve a Party Wall Notice on any adjoining owner should they need to do so under the requirements of the Party Wall Act 1994.
- 5: No work should be undertaken until all consents (Planning and Building Control) have been received and approved in writing. Any work undertaken without consent is done so at the clients risk.
- 6: All dimensions to be checked on site prior to ordering any materials, kitchens or bathrooms.
- 7: All existing foundations and lintels taking any additional loads are to be exposed and agreed with the Building Control Officer.