

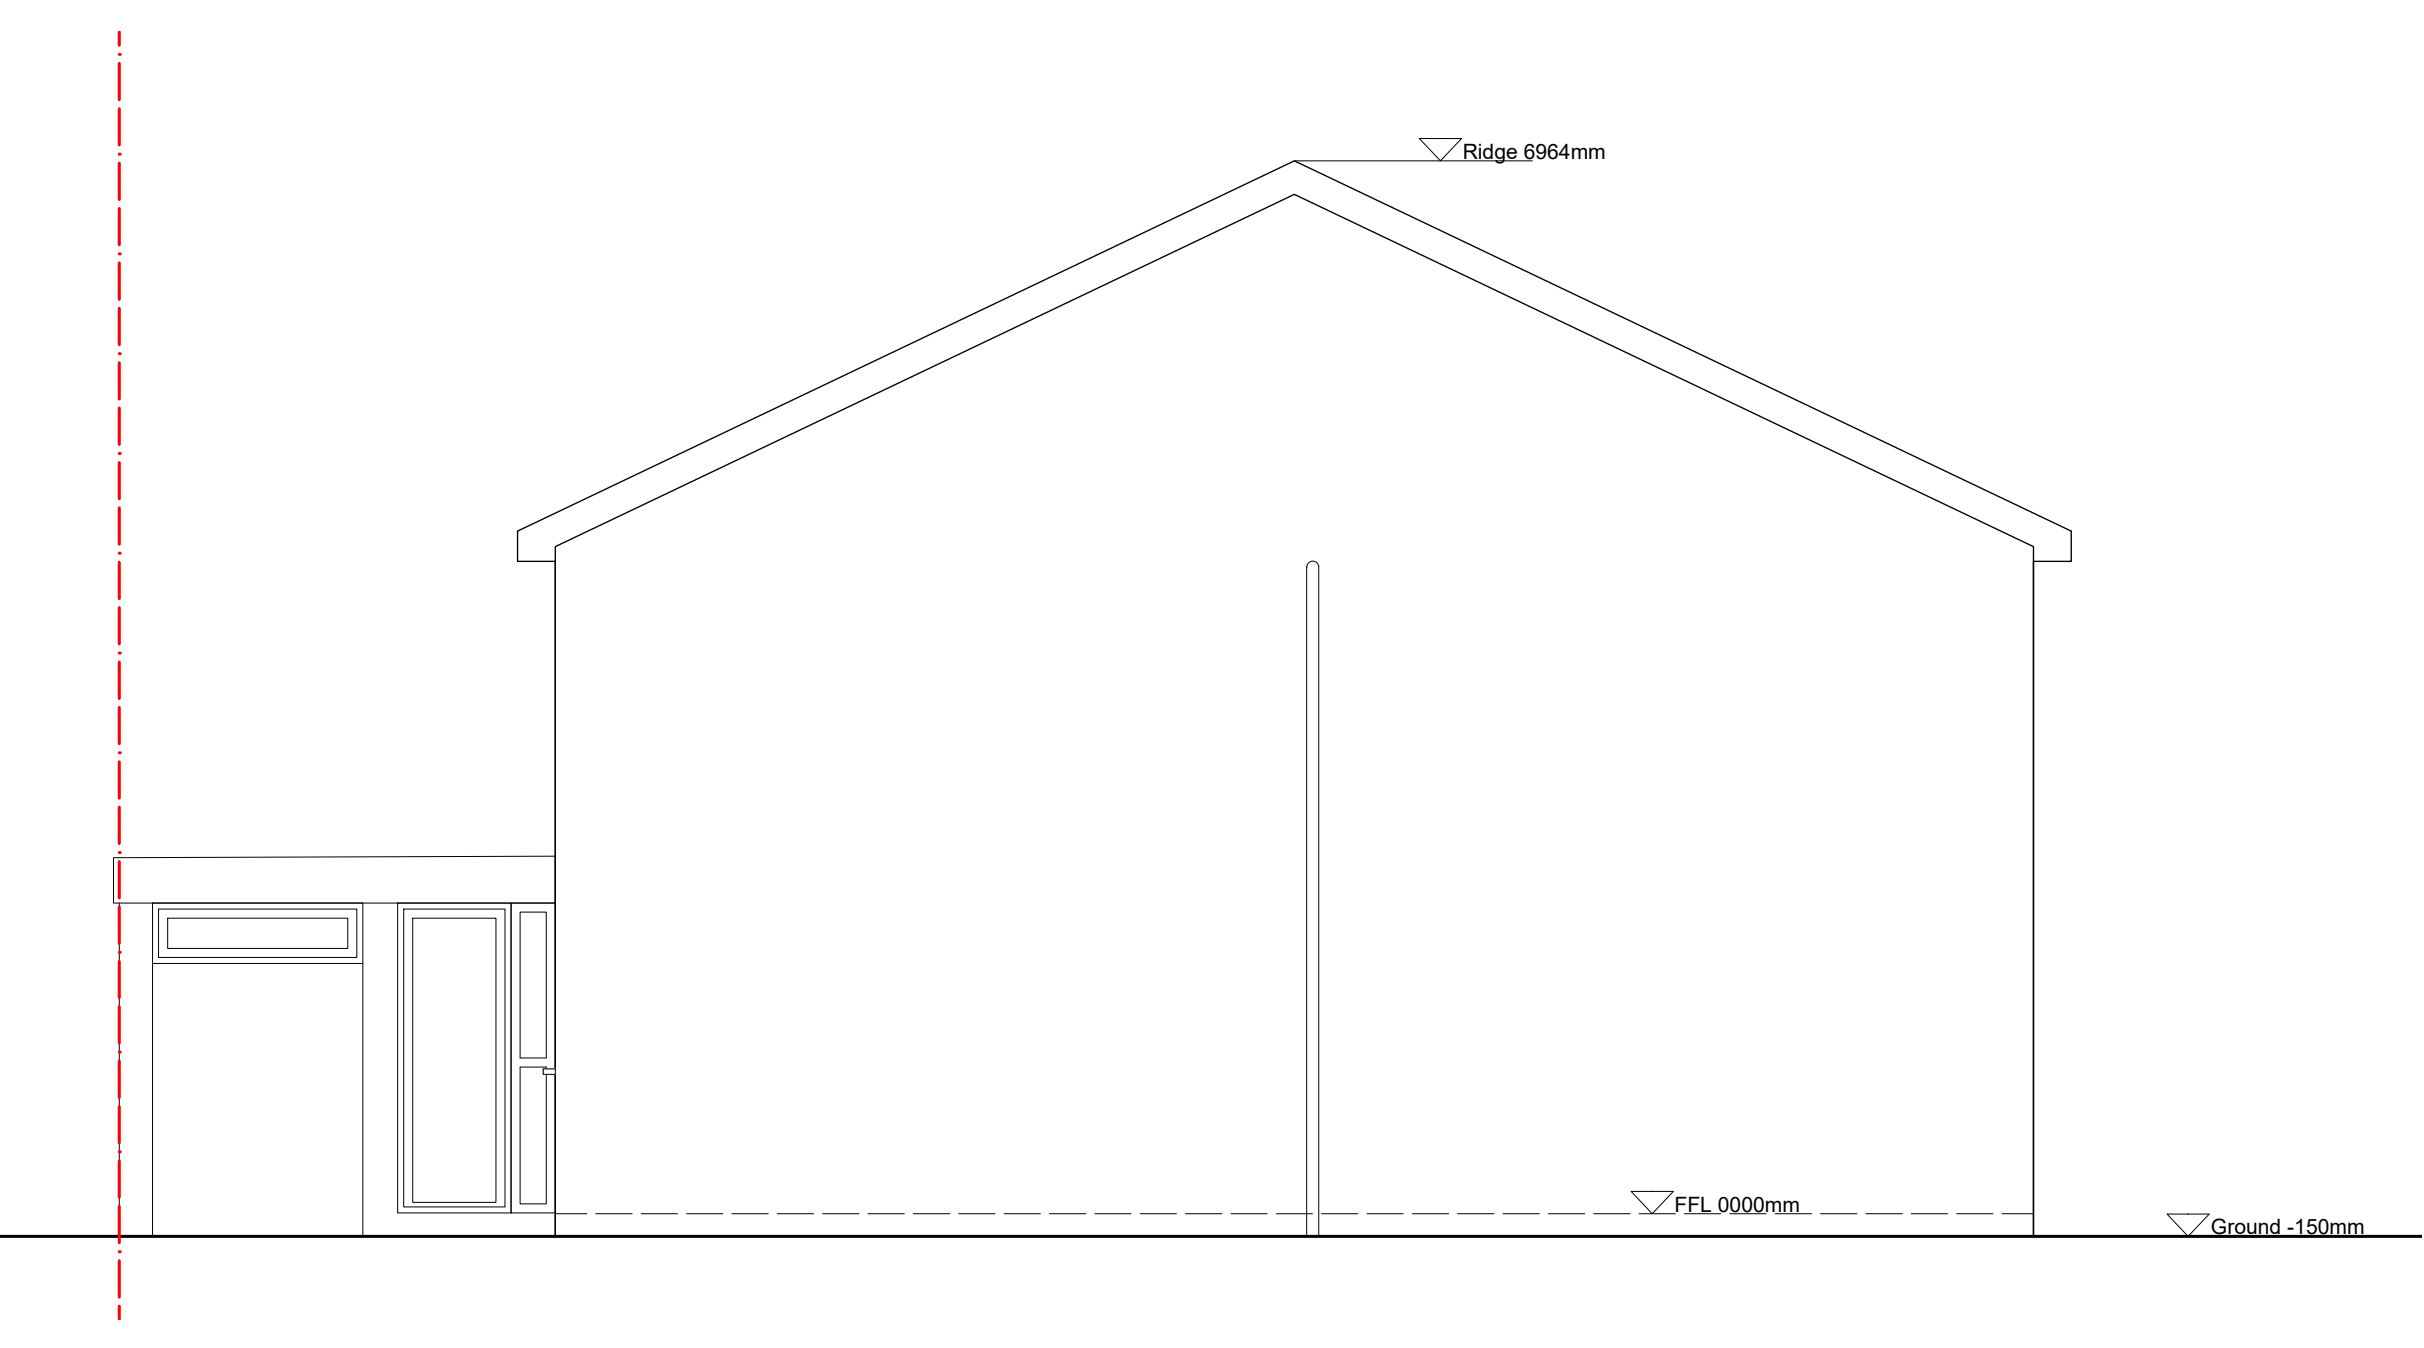
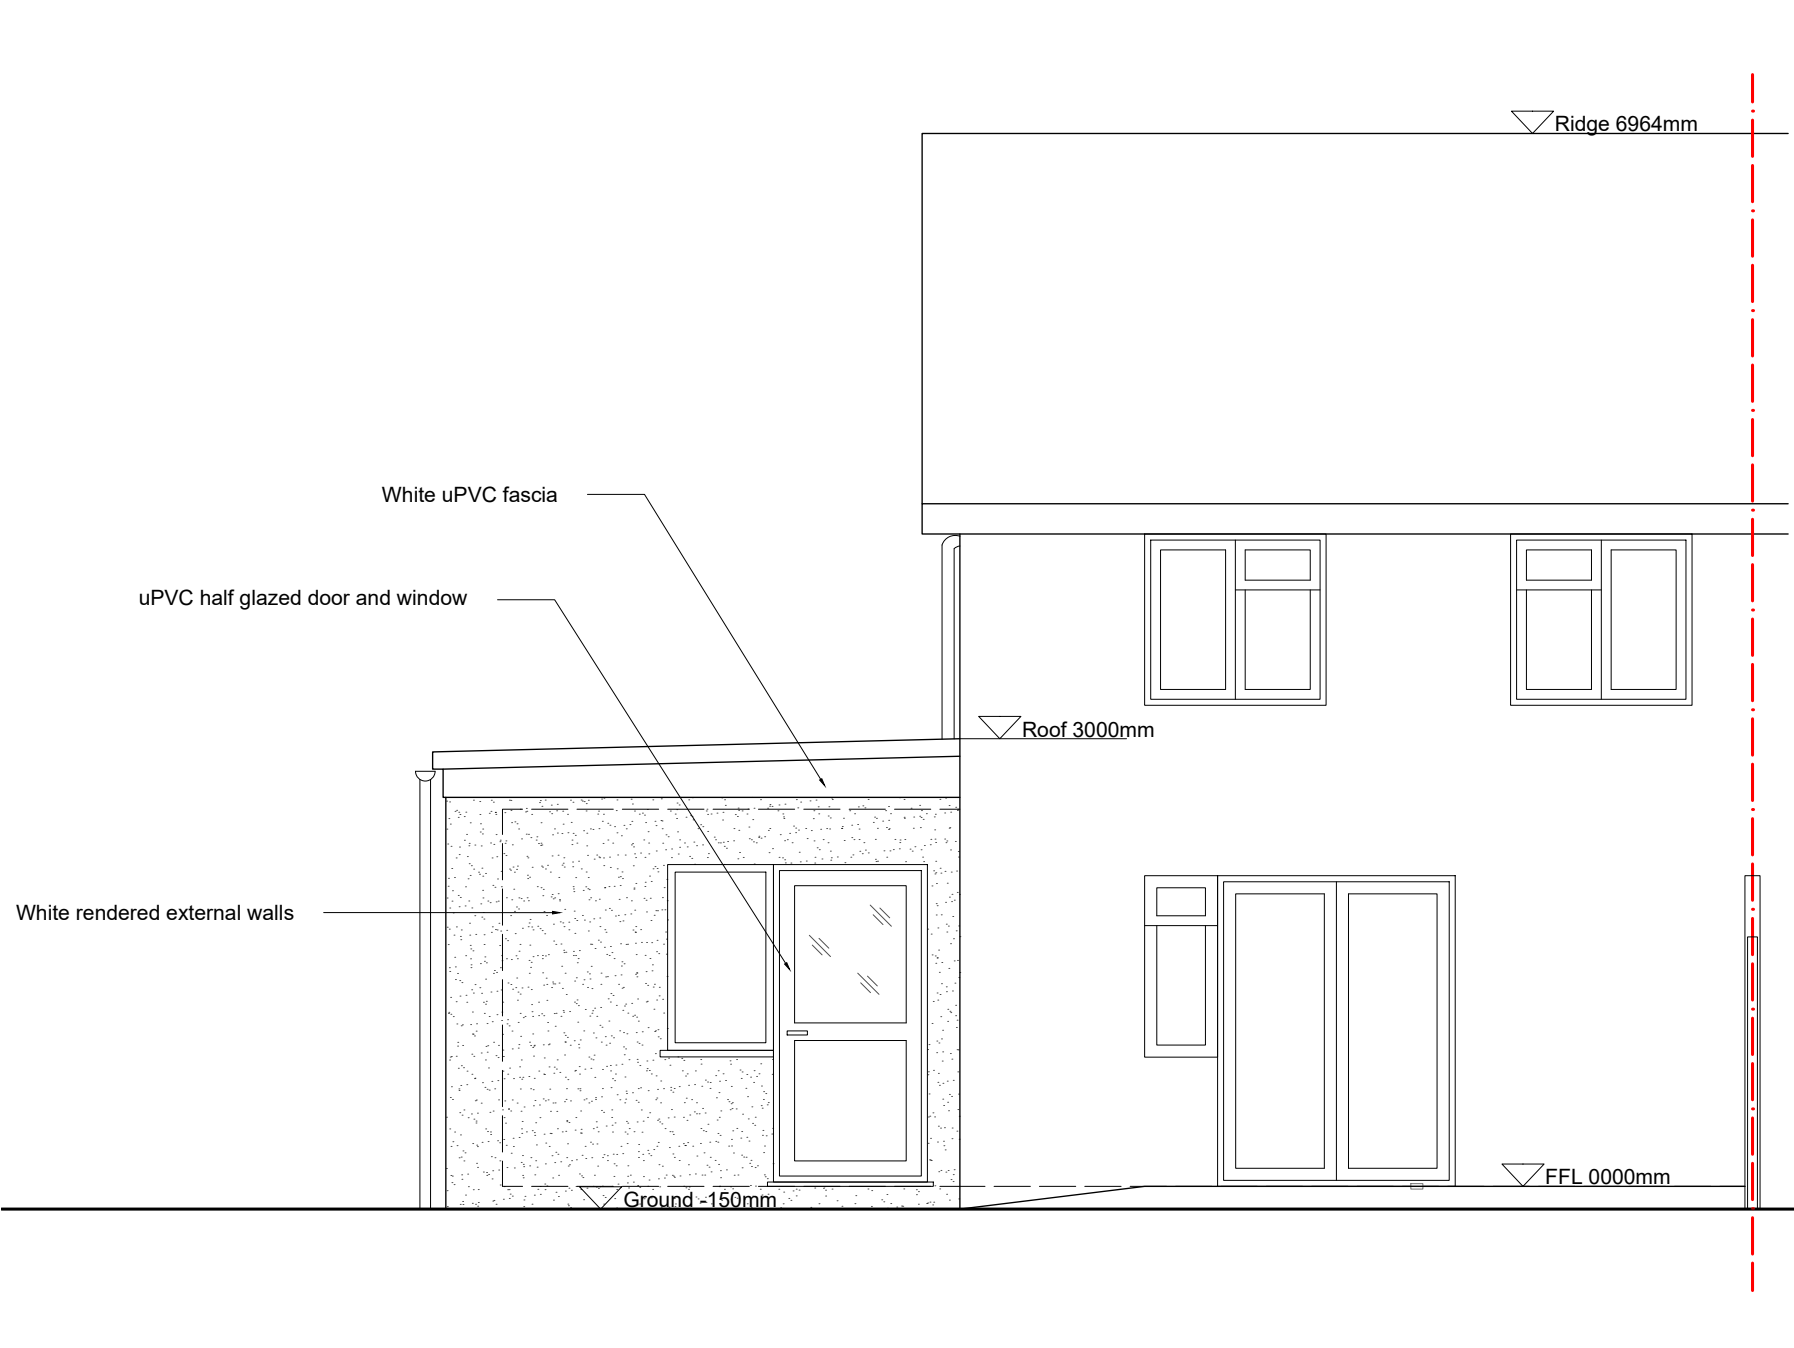


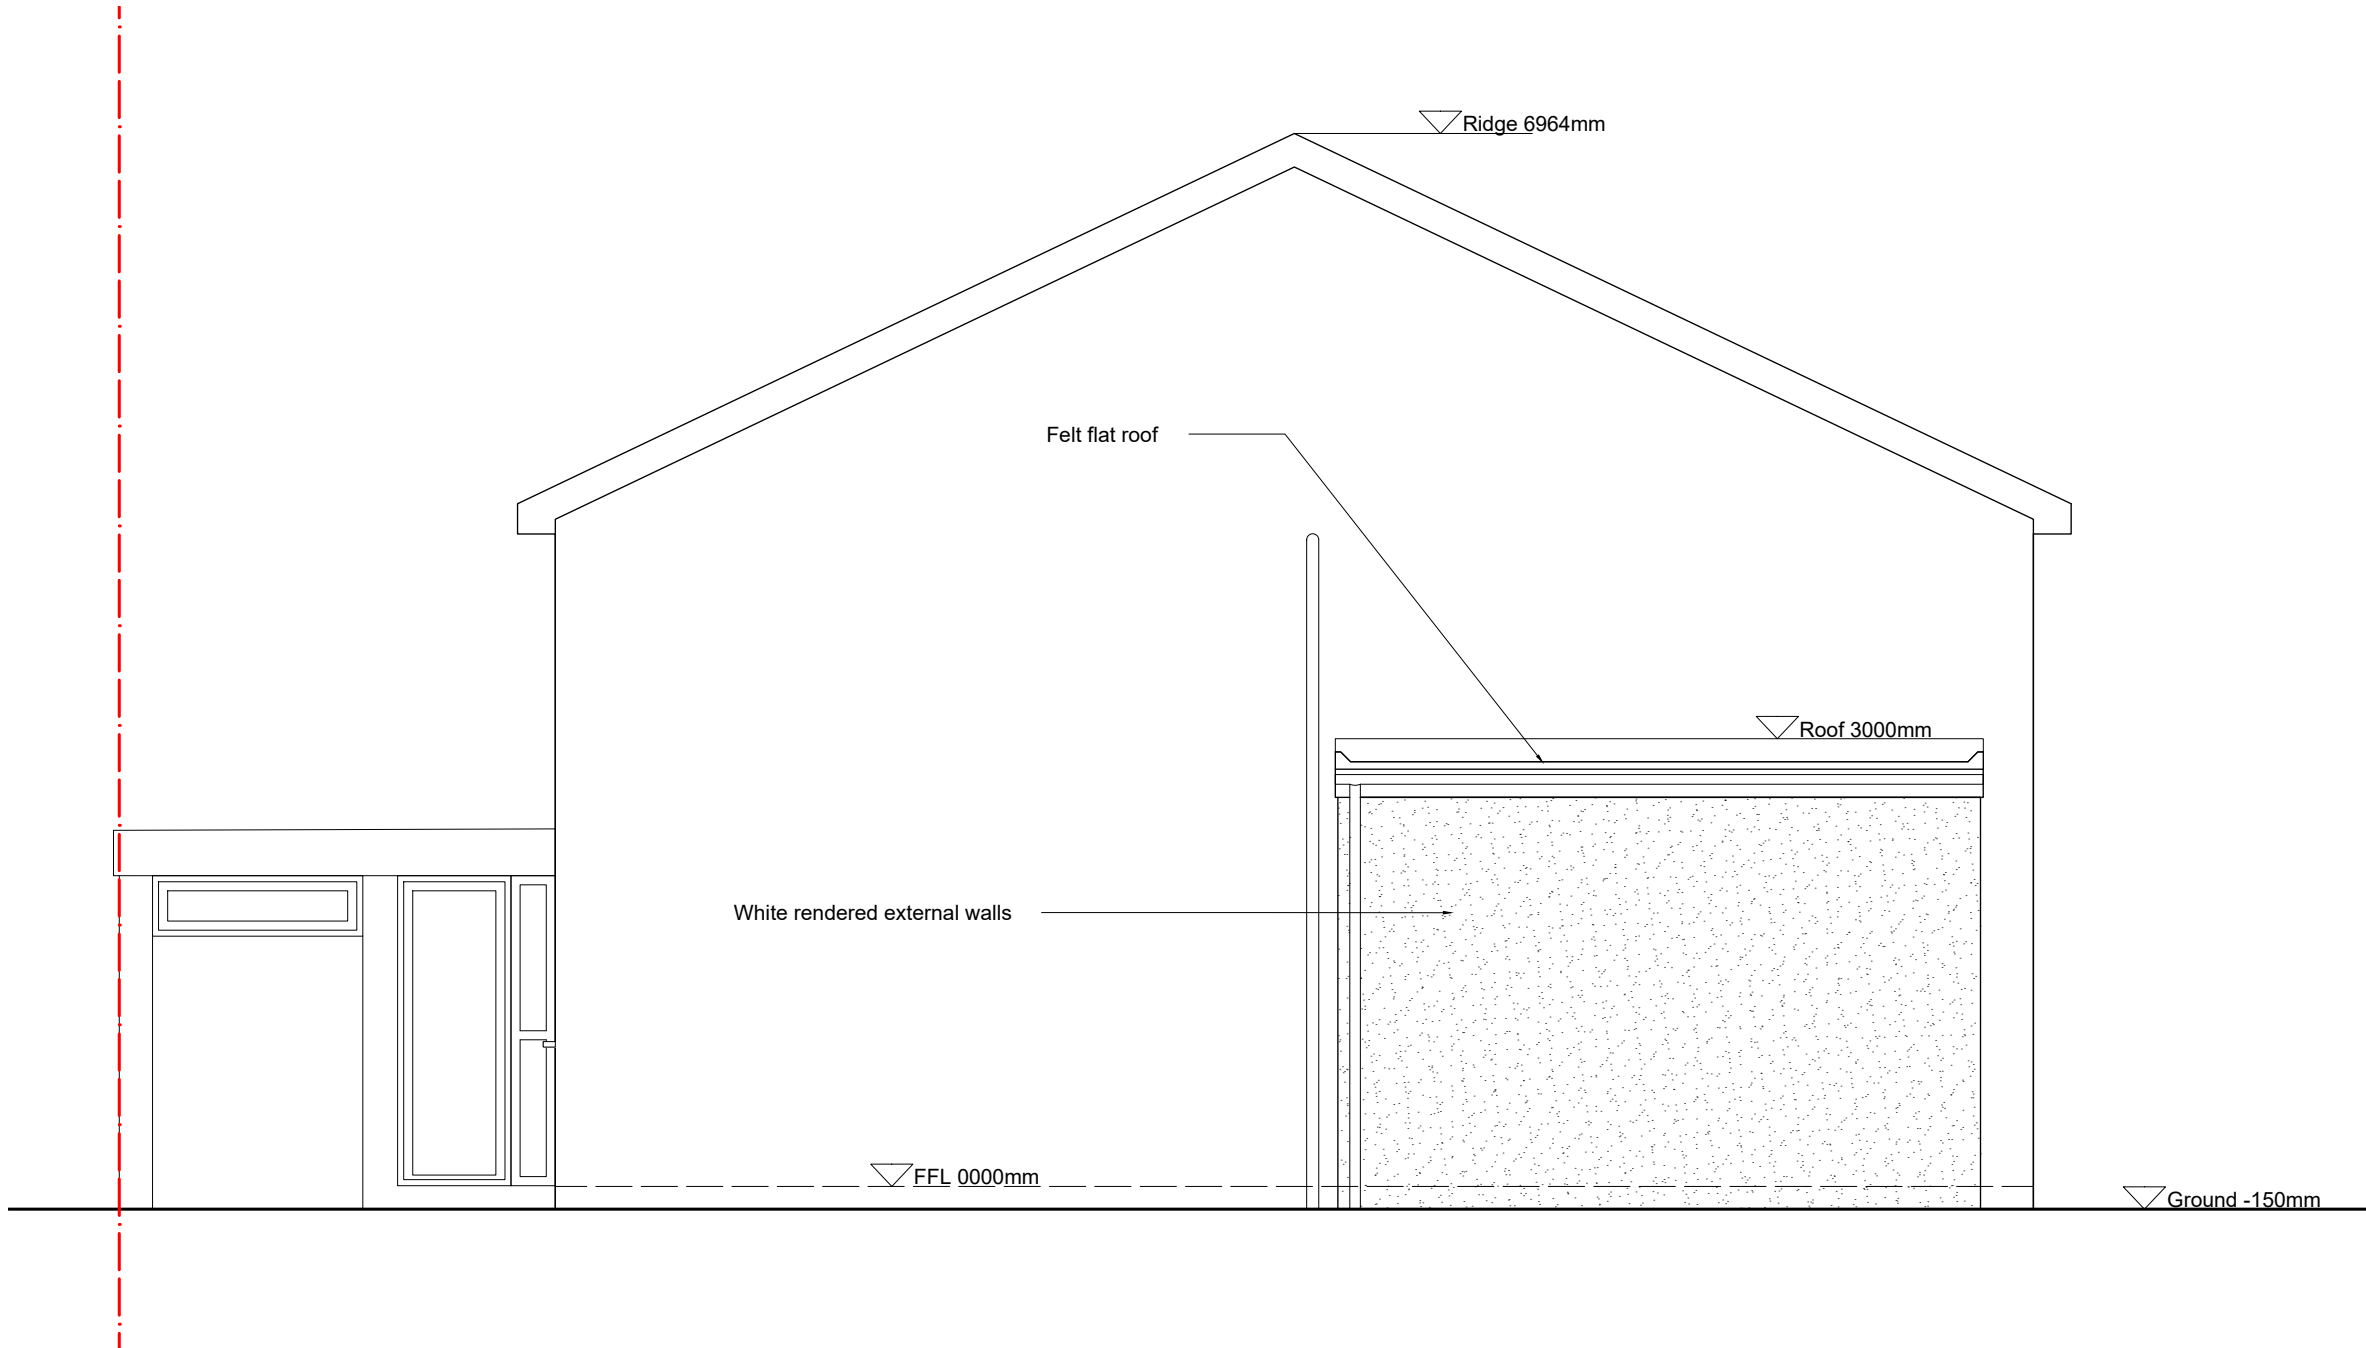

Existing Front (west) Elevation 1:50

Existing Side (south) Elevation 1:50


Existing Rear (east) Elevation 1:50

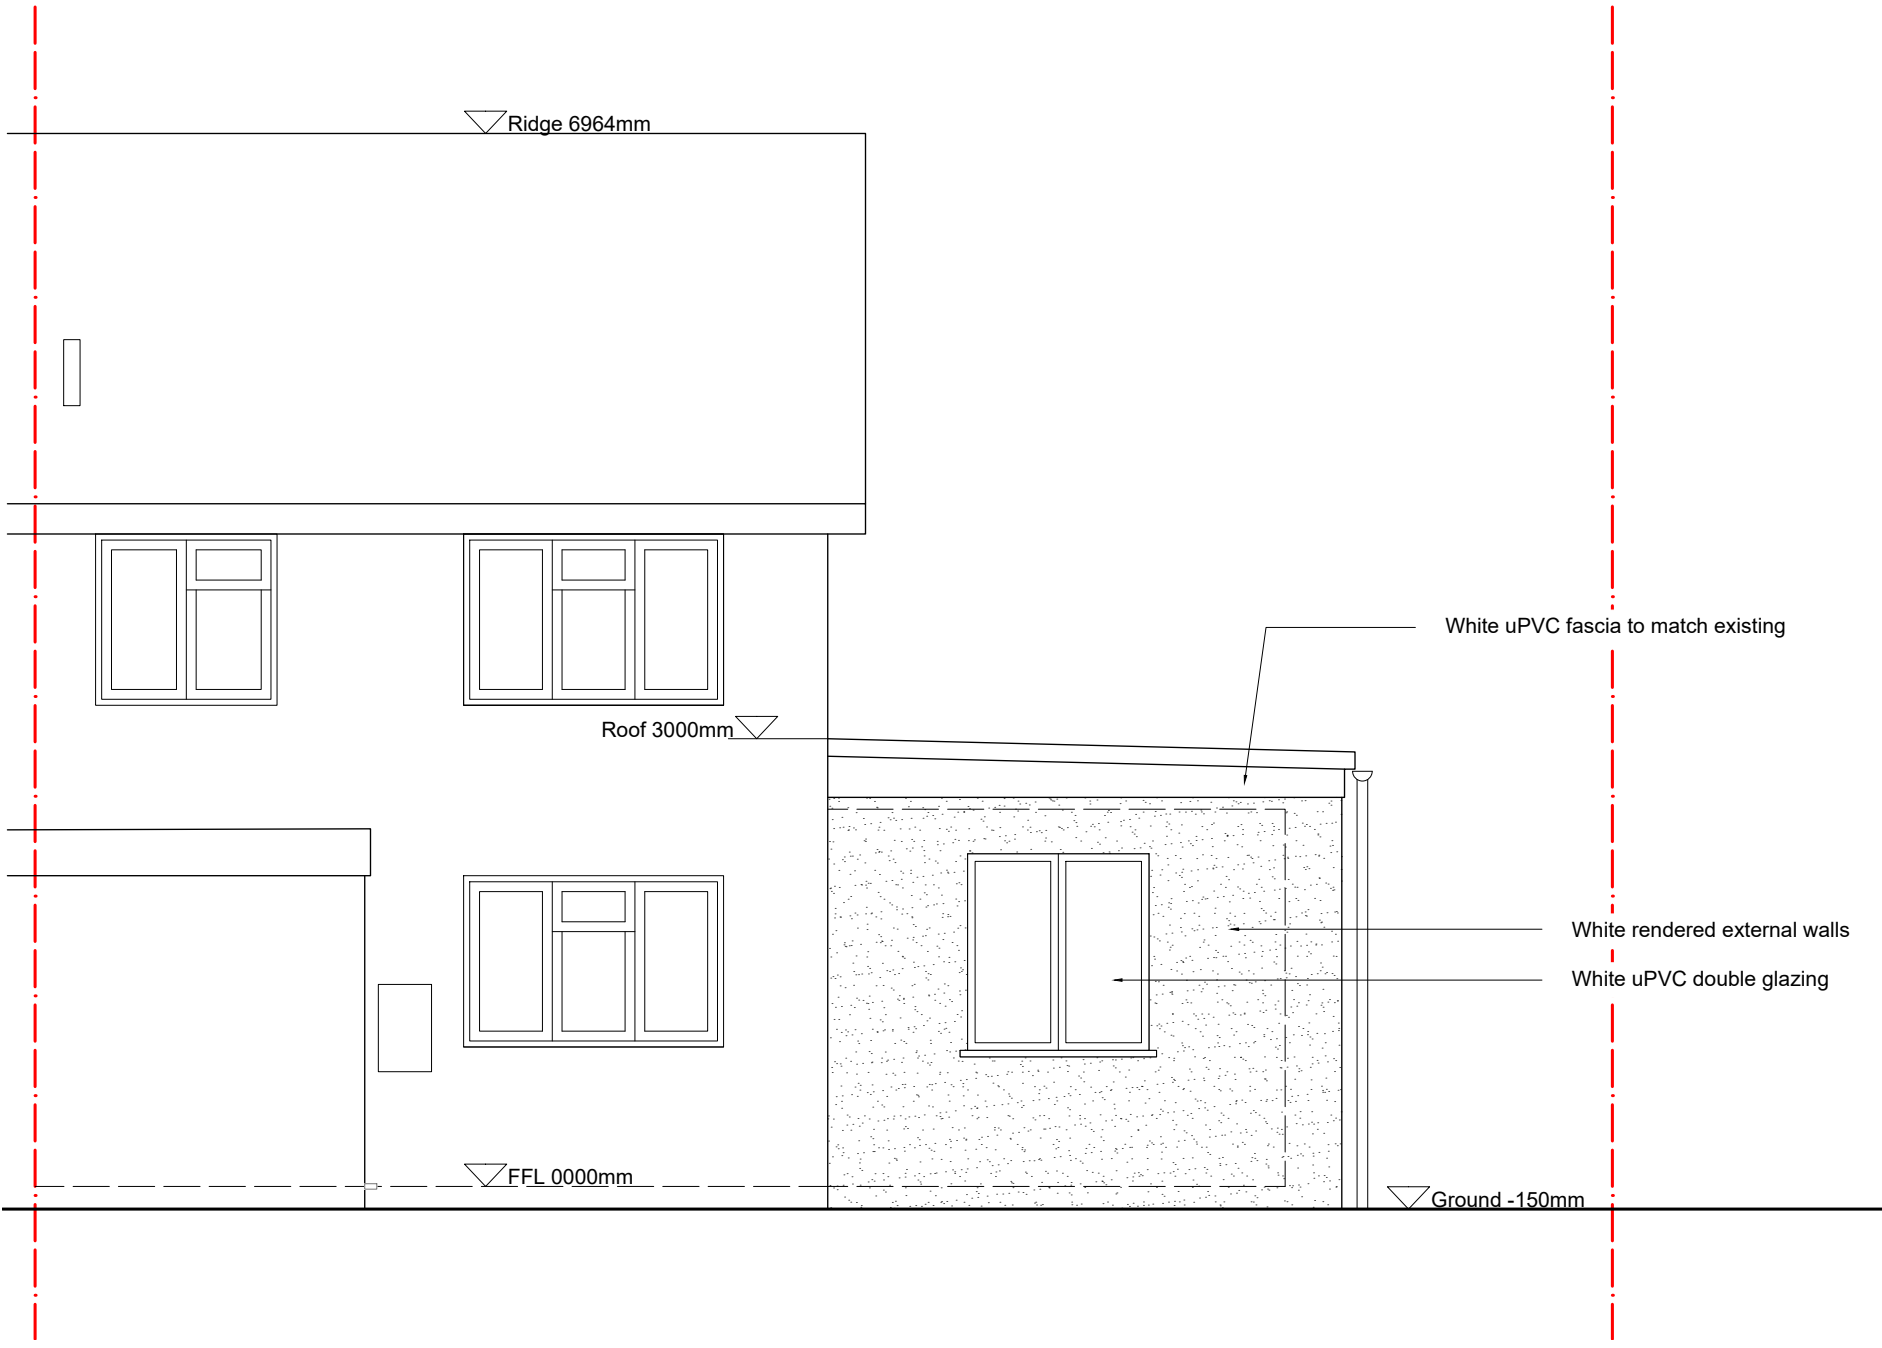

Proposed Front (west) Elevation 1:50

Proposed Side (south) Elevation 1:50

Proposed Rear (east) Elevation 1:50

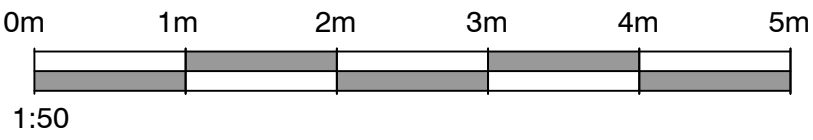

NOTES: 1. All dimensions are in mm and must be checked on site. 2. Drawings are to be read in conjunction with accompanying documents. 3. Any errors or inaccuracies should be brought to the attention of Amber Living.				Client Name Mr R. Chapman	
Contact Information Unit 3, Tungsten Building, George Street, Portslade, Brighton, BN41 1RA		Tel: 01273 410836 Email: robert@amberliving.co.uk		Address 75 Radnor Rd, Worthing BN13 1DL	
Revision A		Description Annotations added		Drawing Title Existing and proposed elevations	
By RJT		Date 01/09/2026		Drawing Reference PL/RadnorRd75/ 02	
Scale 1:50		Paper A1		Date 05/08/2026	
Drawn By RJT		Revision A		Direction	

