


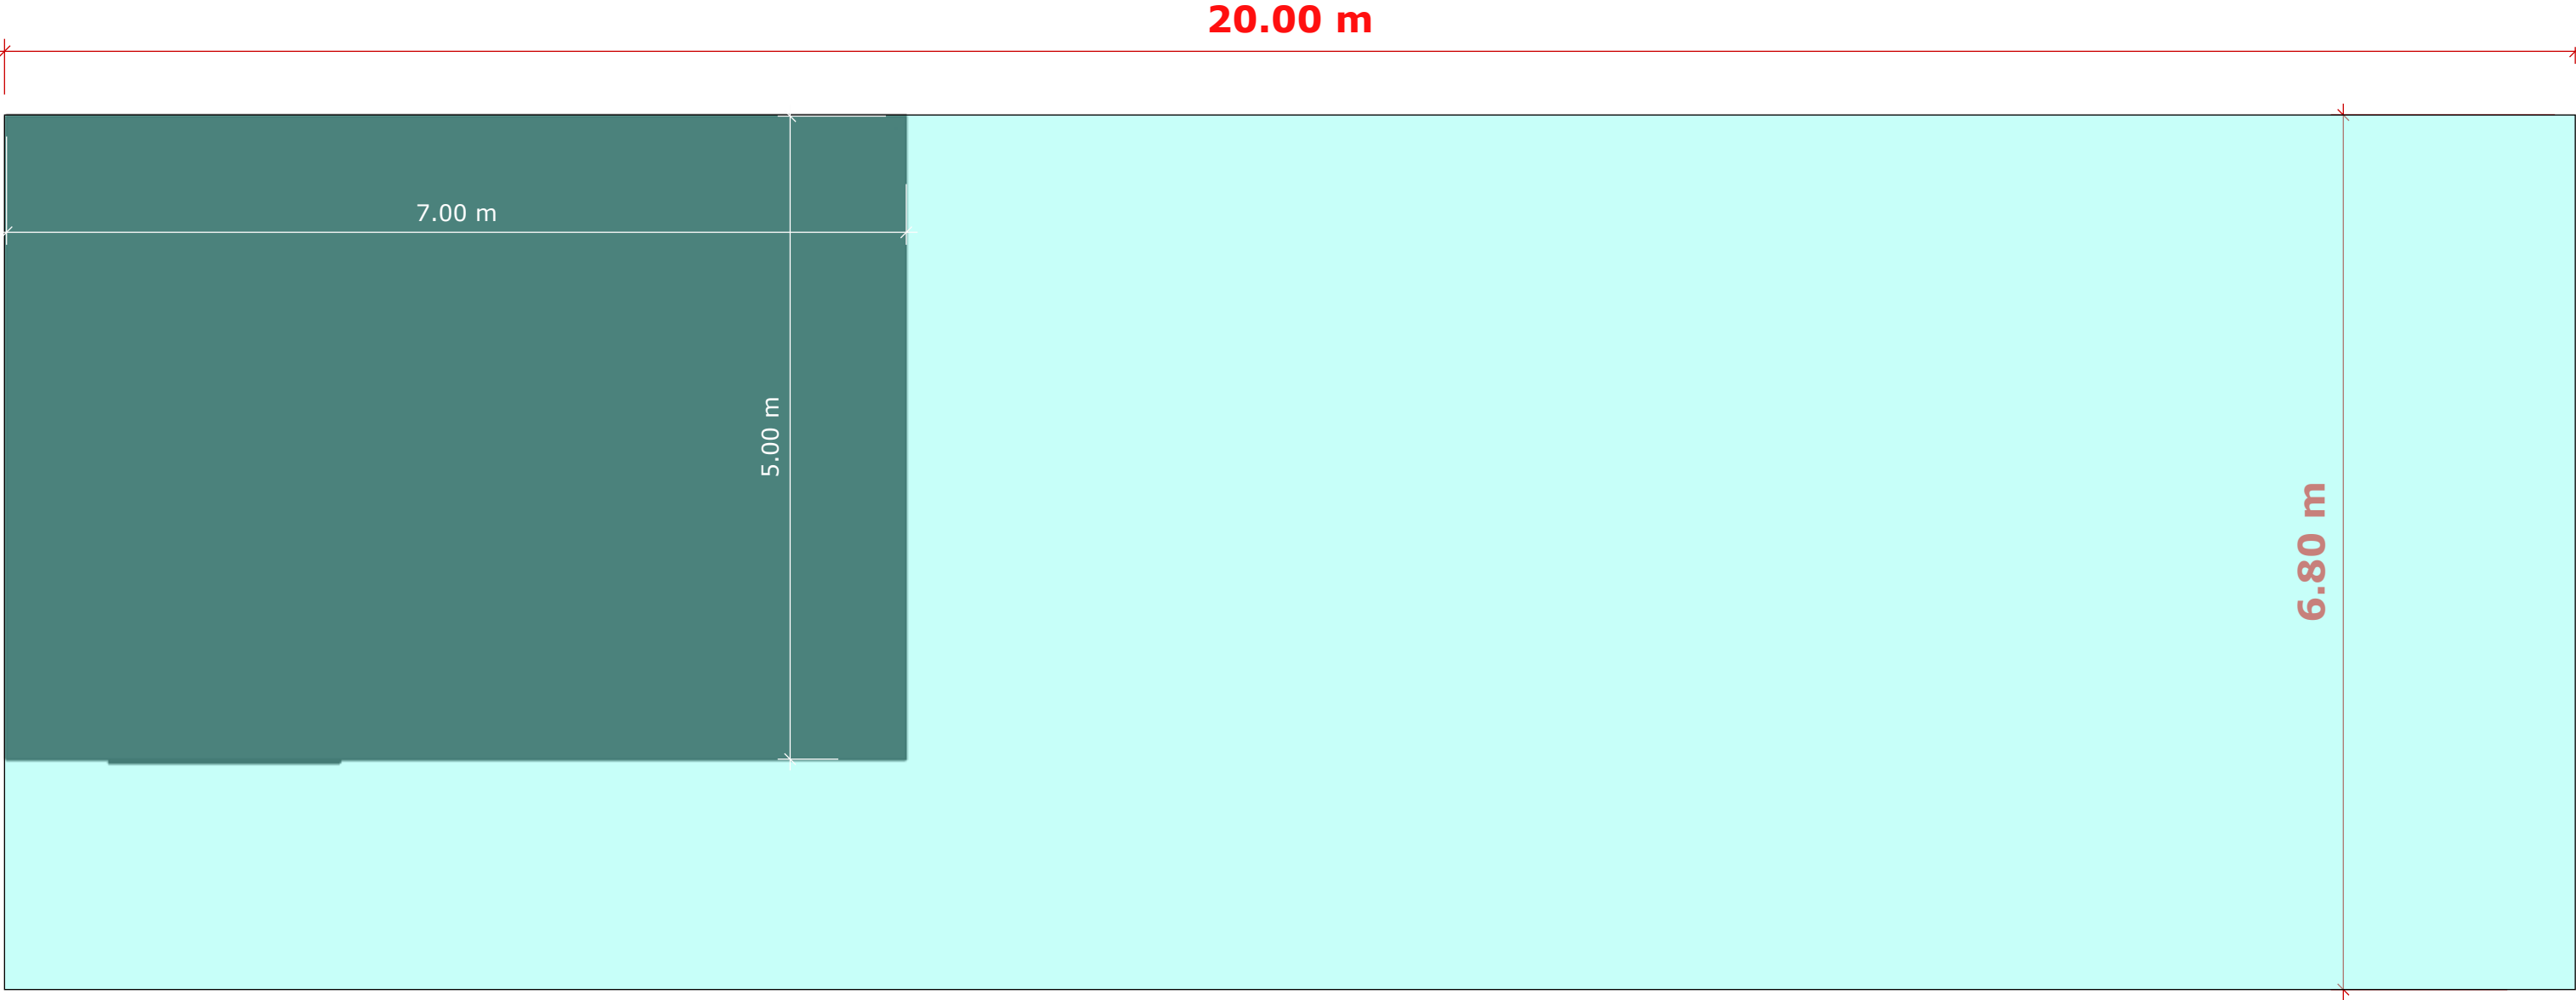

Permitted Caravan Size (20m x 6.80m) vs Proposed caravan comparison diagram



DRAWING TITLE	26 Mile Oak Road, Southwick, BN42 4QE					The copyright of these drawings are owned by VIZARCHi Architecture & Visualization LTD. Drawings must not be reproduced, copied or dealt with in any manner which infringes the exclusive rights without prior written consent.	VIZARCHi ARCHITECTURE & VISUALIZATION
	Size Constraints	DATE 02/09/2026	SCALE 1:50	PAGE NO 07	STATUS Planning Drawings	CLIENT Mrs. K Merrick	