
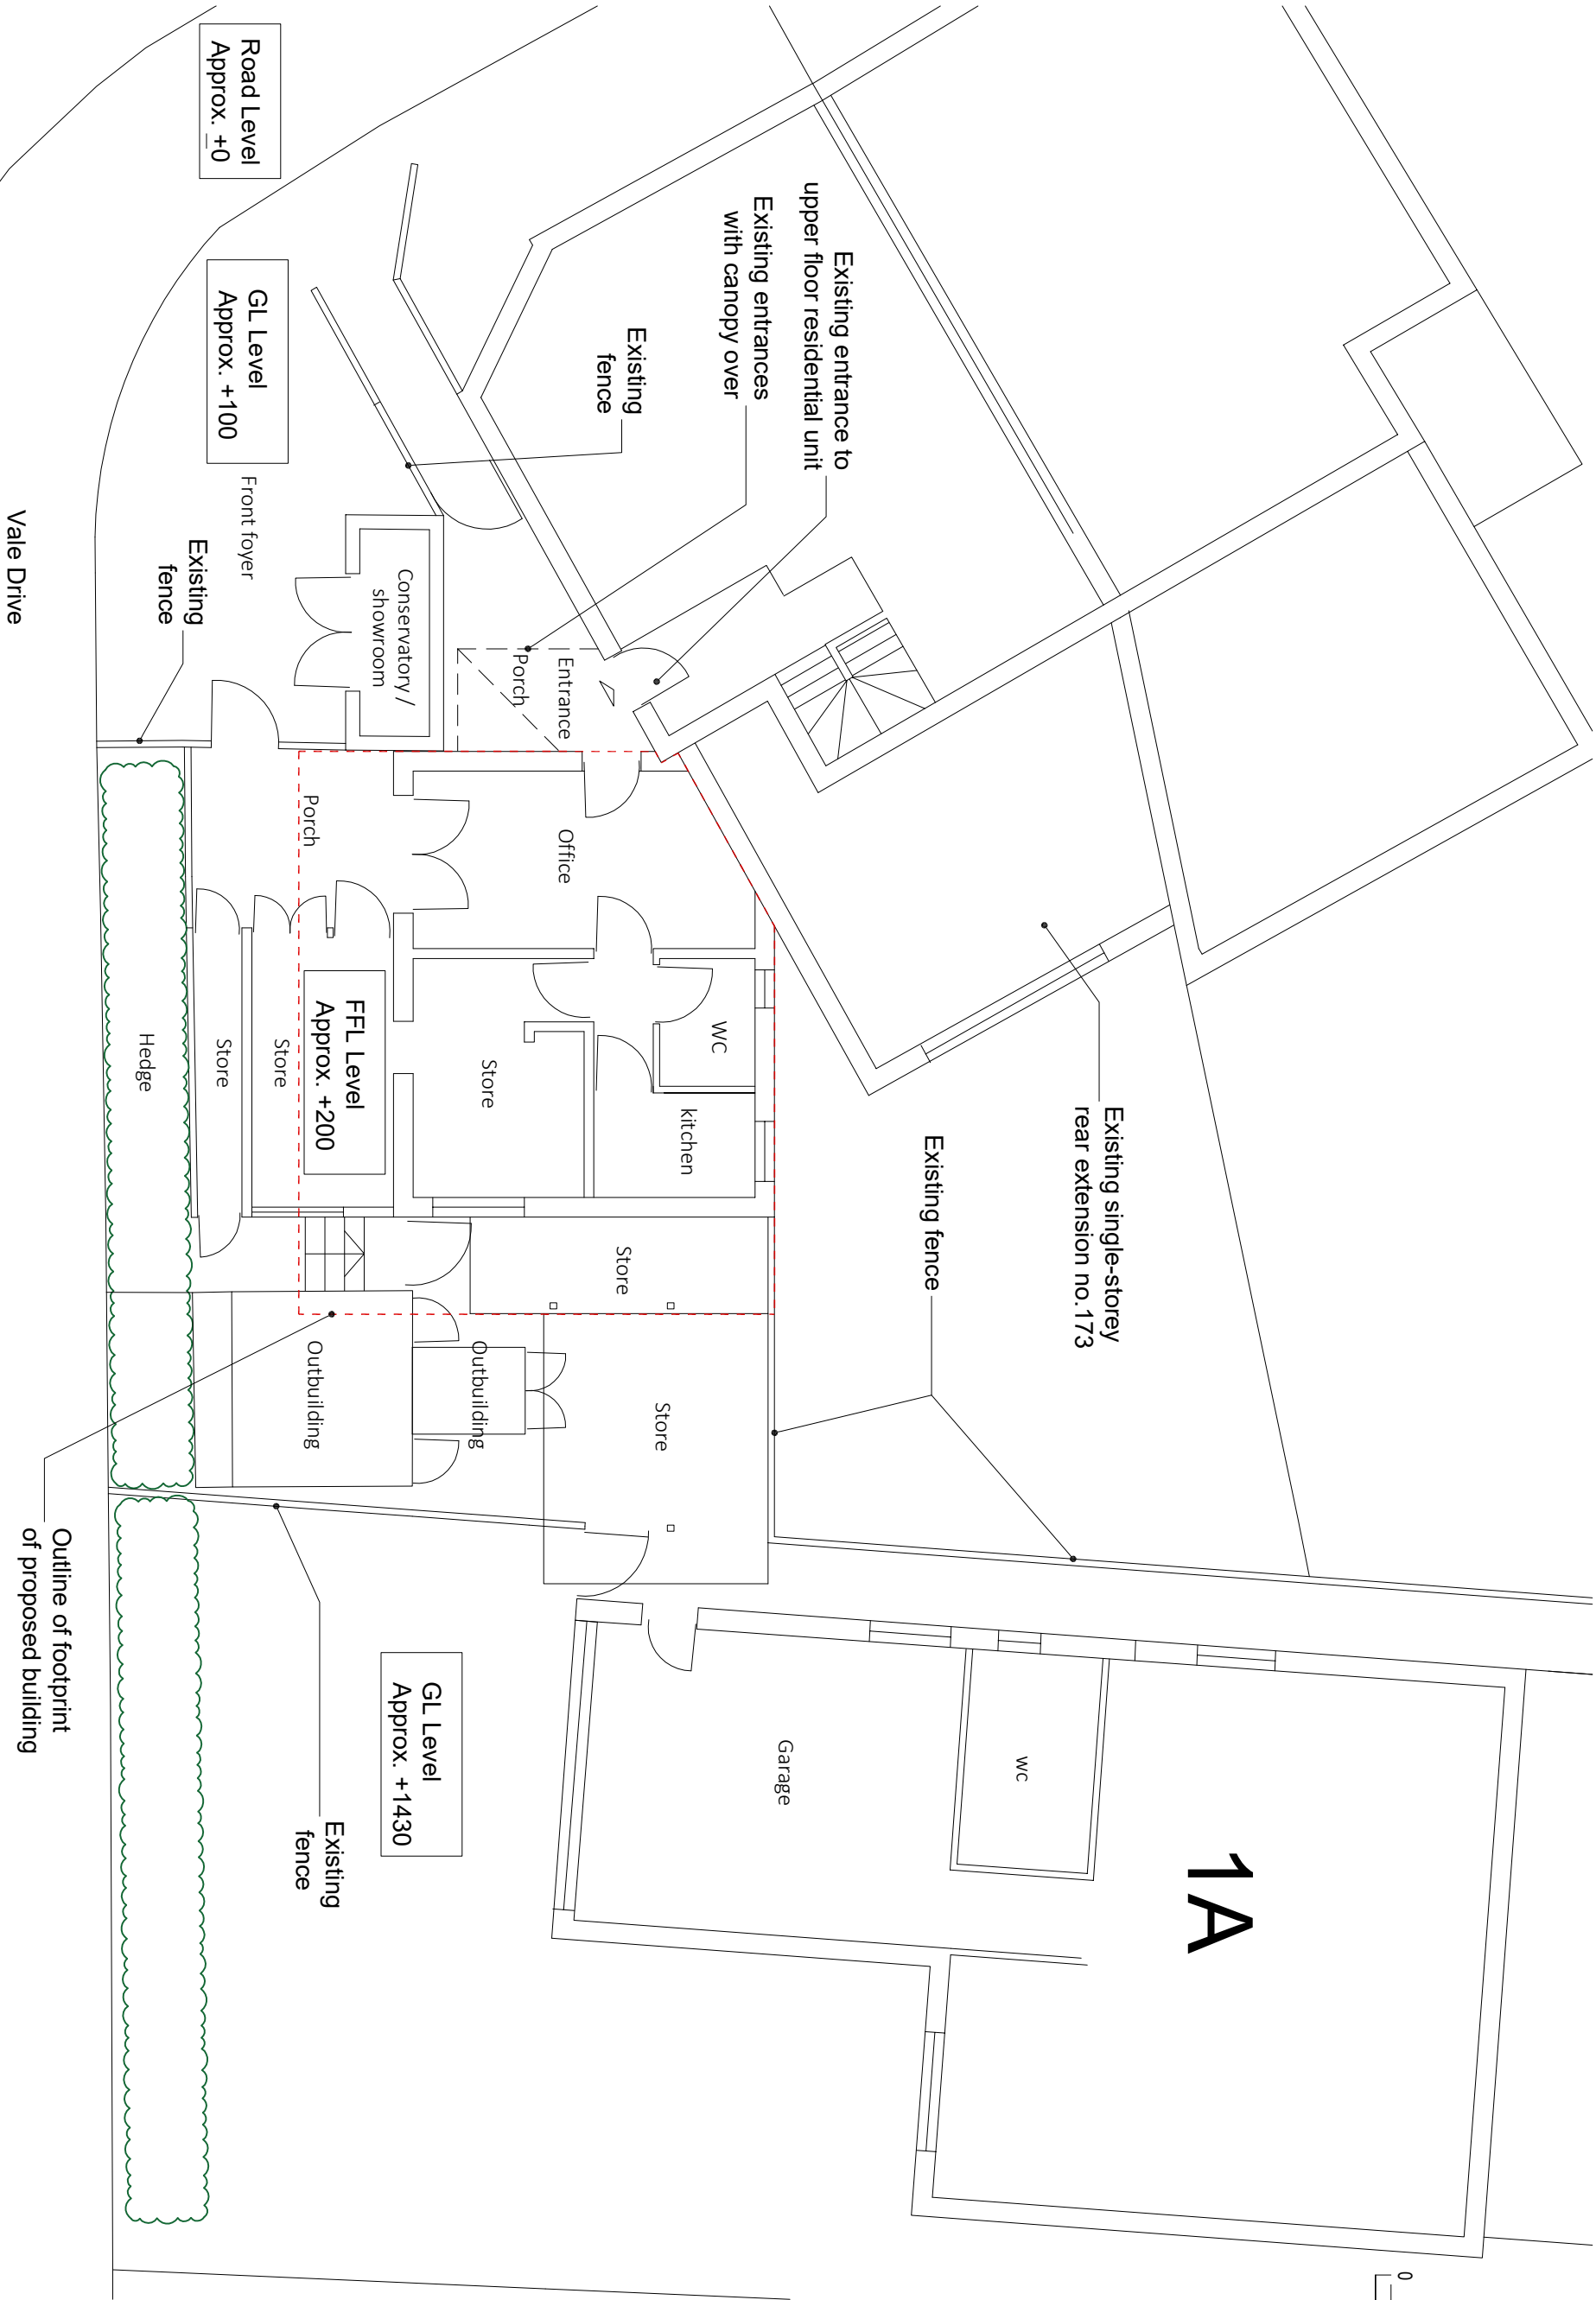


General Notes

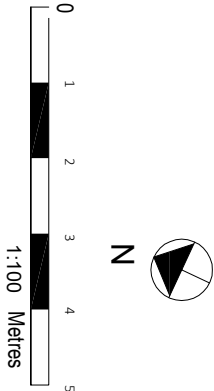

Project	ARCH2026_FIRD-R	Sheet
Date	15.06.2026	A101
Scale	as stated at A3	
PLANNING ISSUE		

Proposed new development

173A Findon Rd
Worthing BN14 0BQ

Client Name and Address
Mr & Mrs Wayne Newsom

22 Beehive Lane Ferring West Sussex BN12 5NN
T: 01903 333998
mail@studio15architects.co.uk
www.studio15architects.co.uk

studio15
architects