
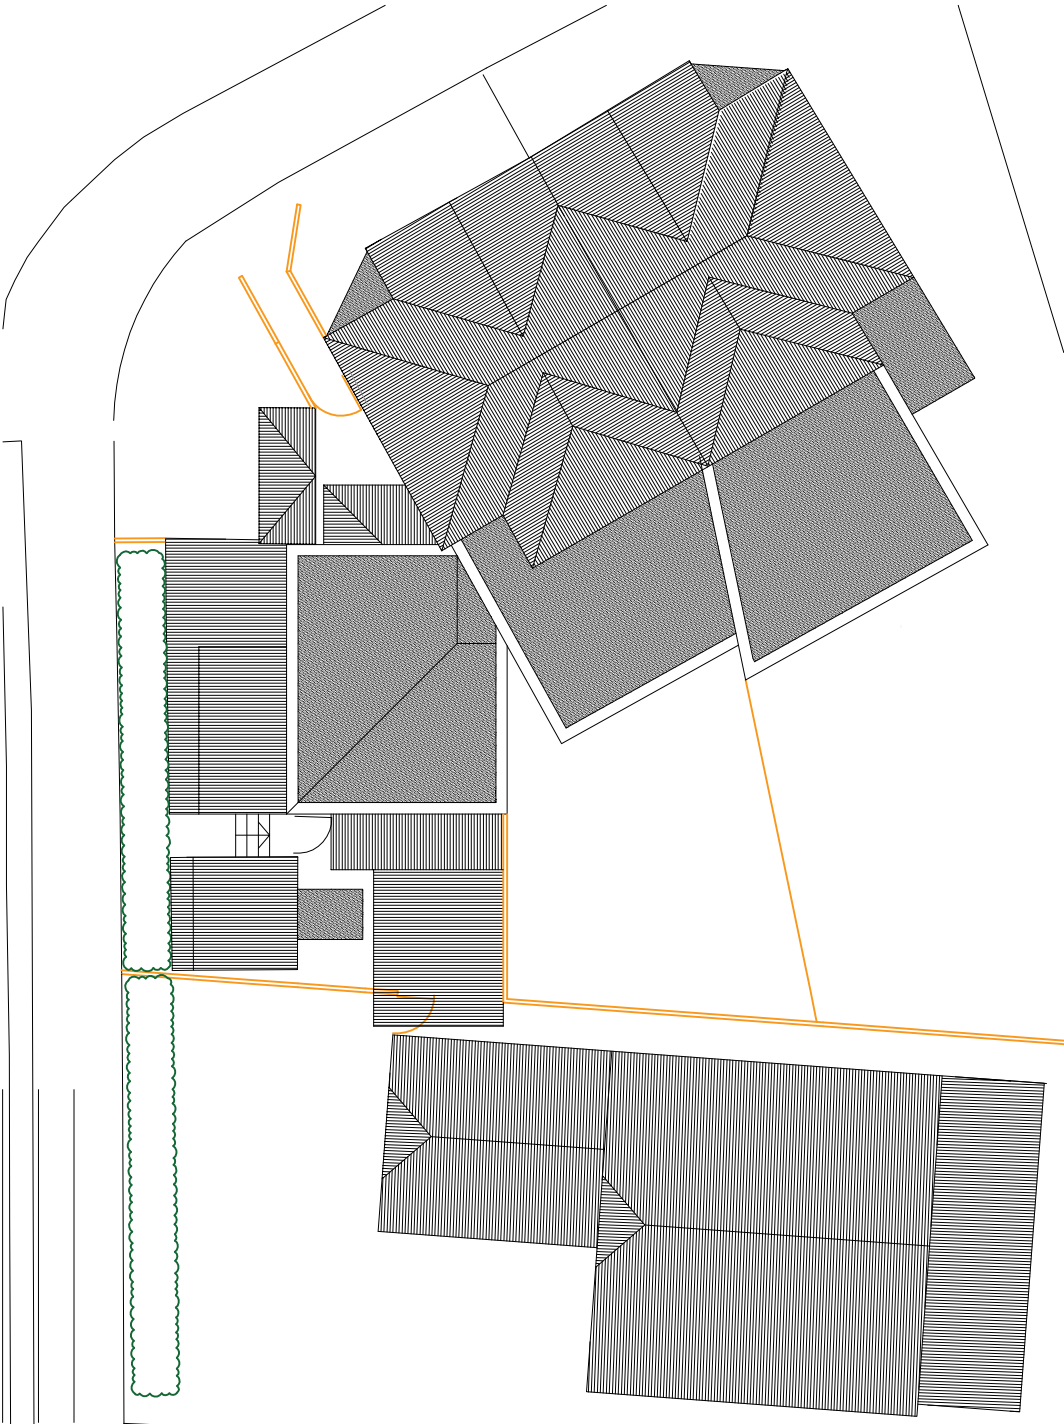
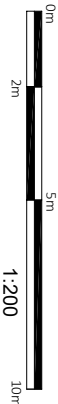


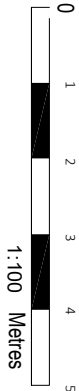

3 Existing roof plan

1:200

No. Revision/Issue

Date



22 Beehive Lane Ferring West Sussex BN12 5NN
T: 01903 333998
mail@studio15architects.co.uk
www.studio15architects.co.uk

Client Name and Address
Mr & Mrs Wayne Newsom
173A Findon Rd
Worthing BN14 0BQ

Proposed new development


Existing
fence below

Existing
canopy below

Existing conservatory /
showroom below

Existing flatroof parapet

Vale Drive

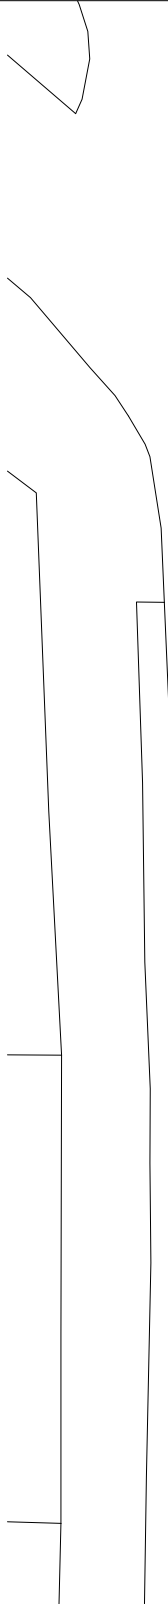

1 Existing upper floor roof plan / roof plan

1:200

Project	ARCH2026_FIRD-R	Sheet
---------	-----------------	-------

Date	15.06.2026	A102
------	------------	------

Scale	as stated at A3	
-------	-----------------	--

PLANNING ISSUE		
----------------	--	--