



General Notes

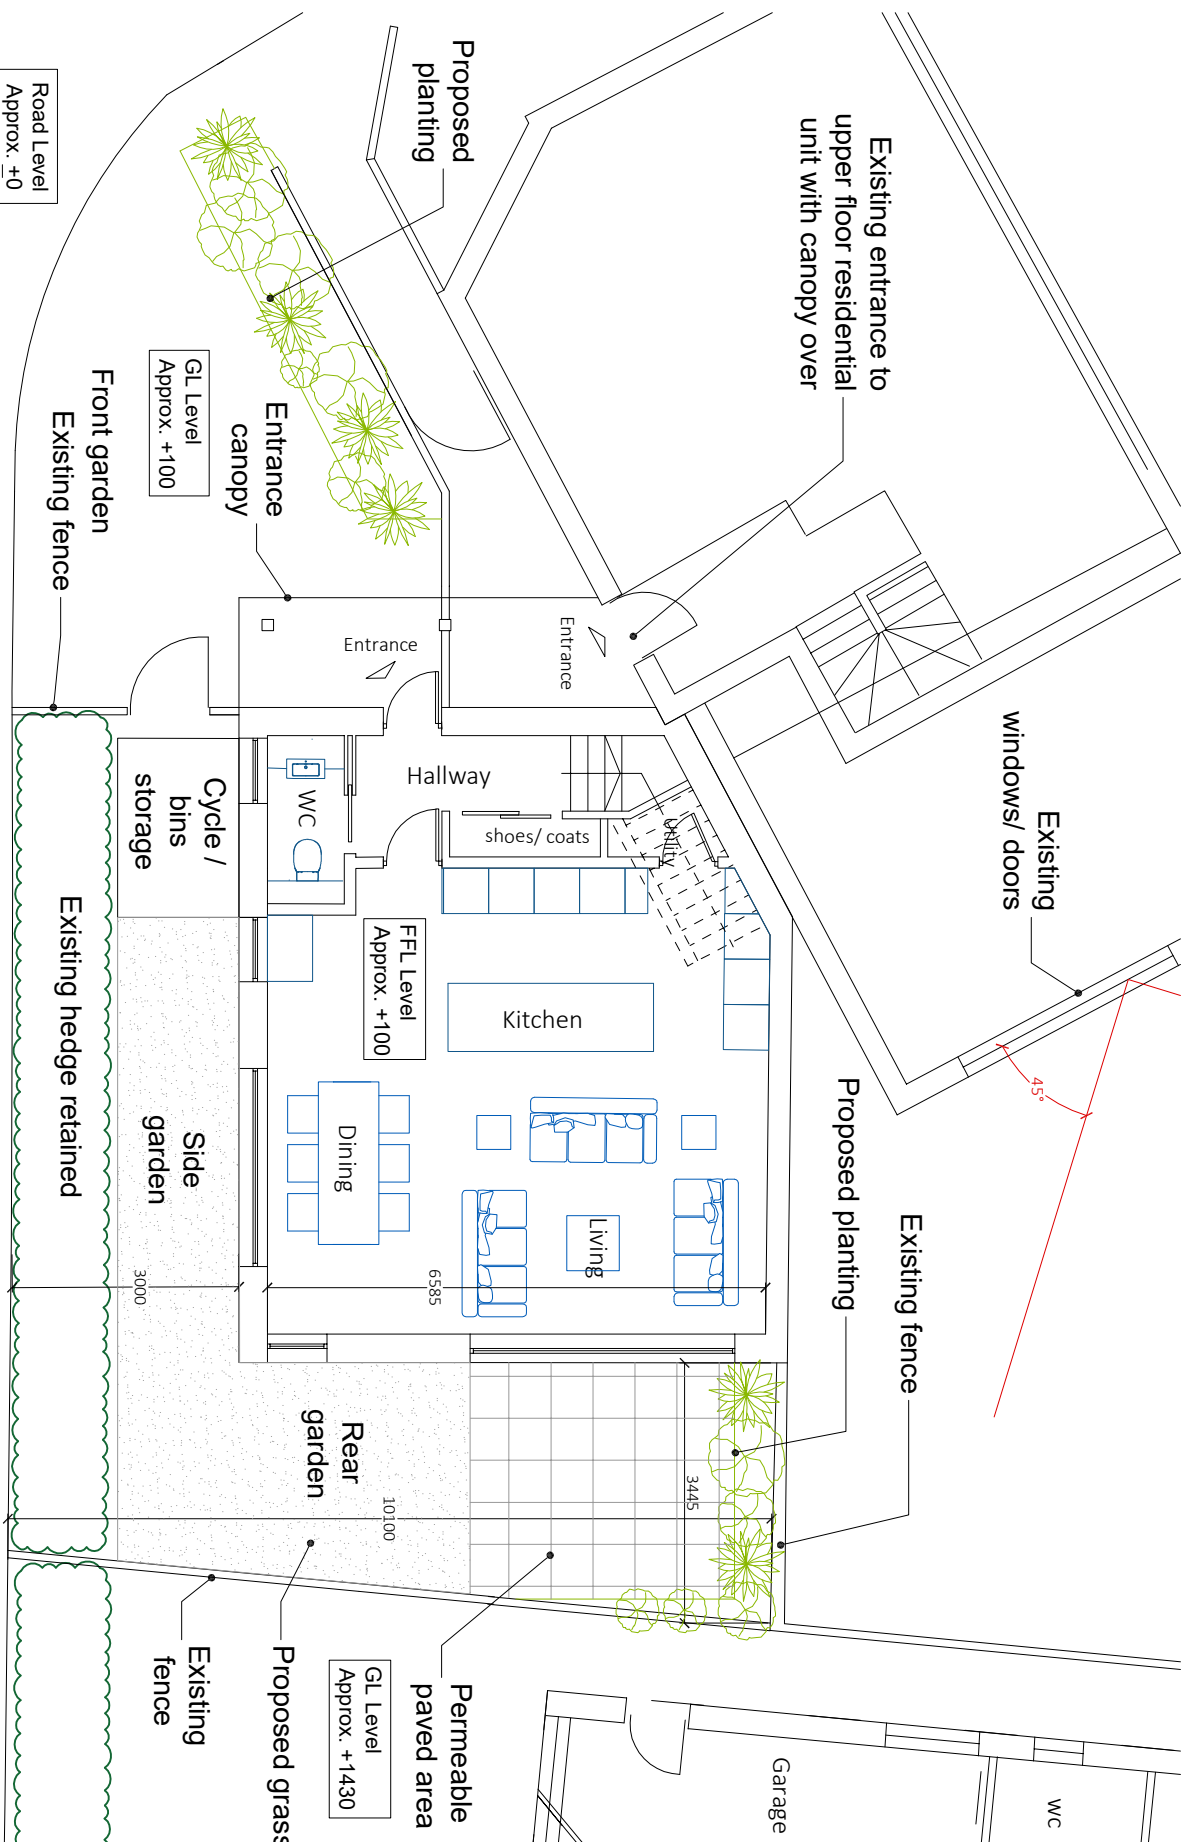


2 Proposed ground floor plan

1:100

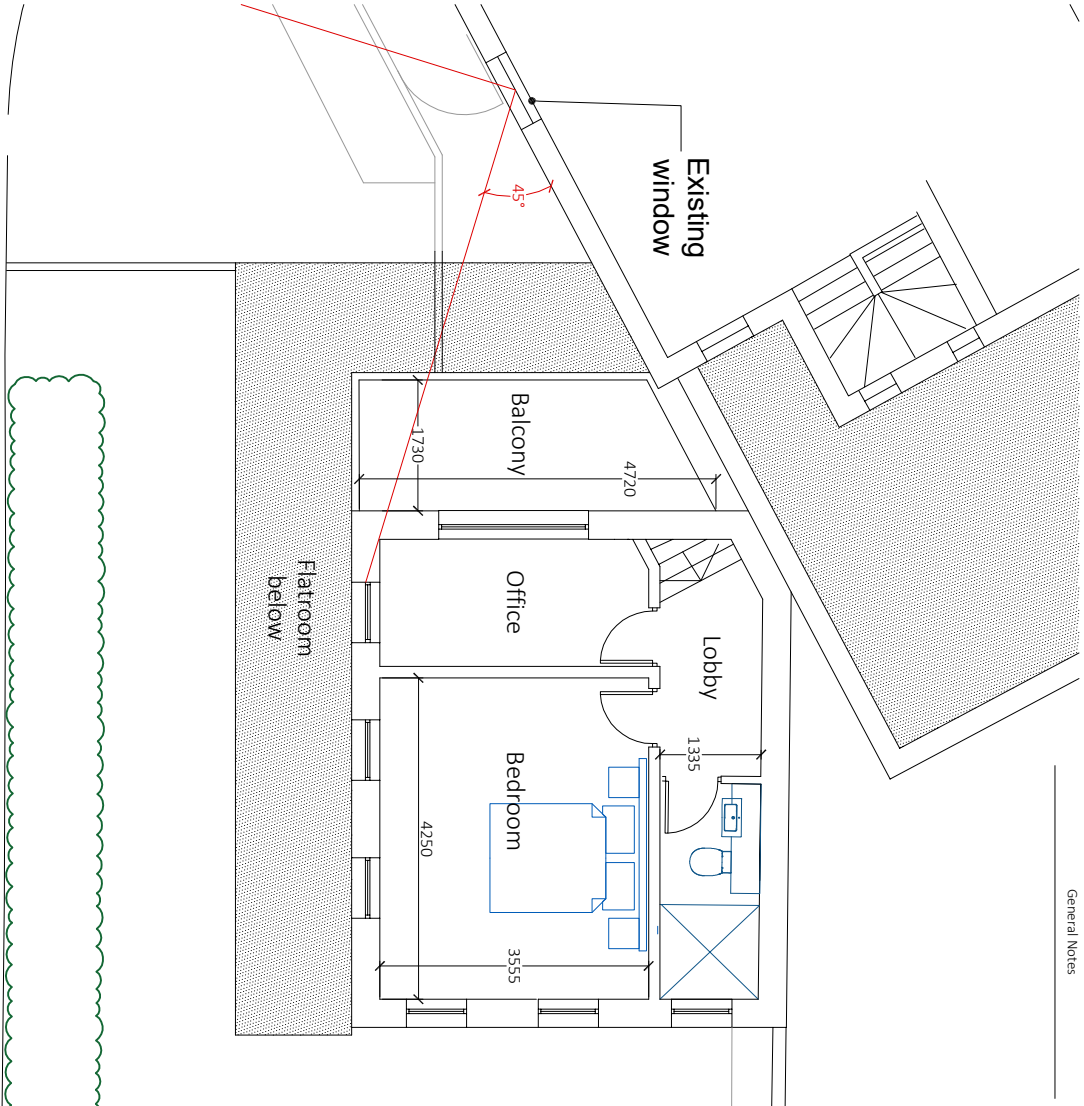

2 Proposed upper floor plan

1:100

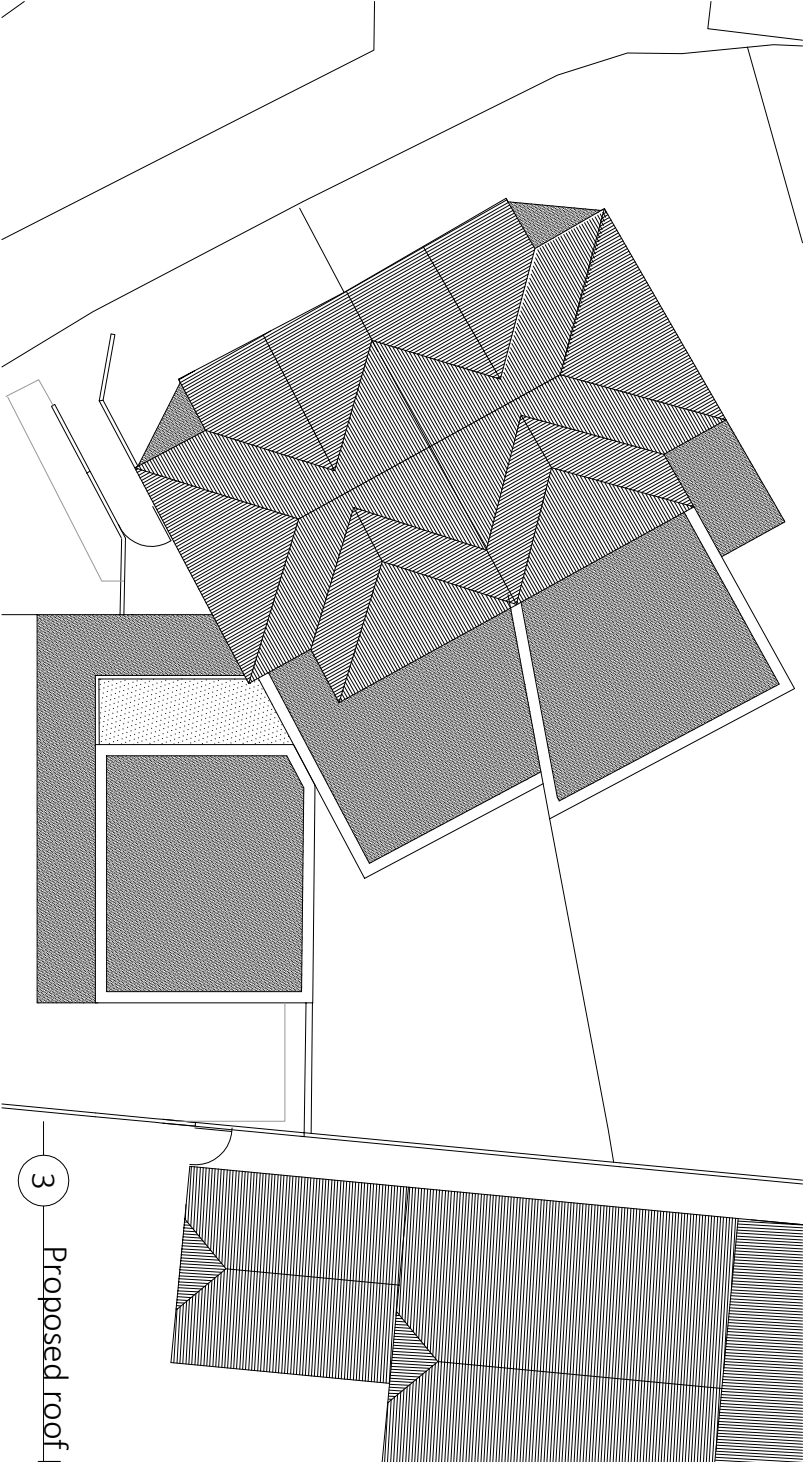


2 Proposed ground floor plan

1:100

3 Proposed roof plan

1:200

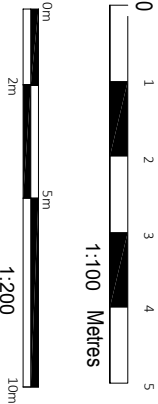

Site Area: 150m²
GF: 50.0m² GIA
FF: 30.0m² GIA

studio15
architects

22 Beehive Lane Ferring West Sussex BN12 5NN
T: 01903 333998
mail@studio15architects.co.uk
www.studio15architects.co.uk

Client Name and Address
Mr & Mrs Wayne Newsom
173A Findon Rd
Worthing BN14 0BQ

Proposed new development

Project	Sheet
ARCH2026_FIRD-R	
Date	15.06.2026
Scale	as stated at A3
PLANNING ISSUE	