

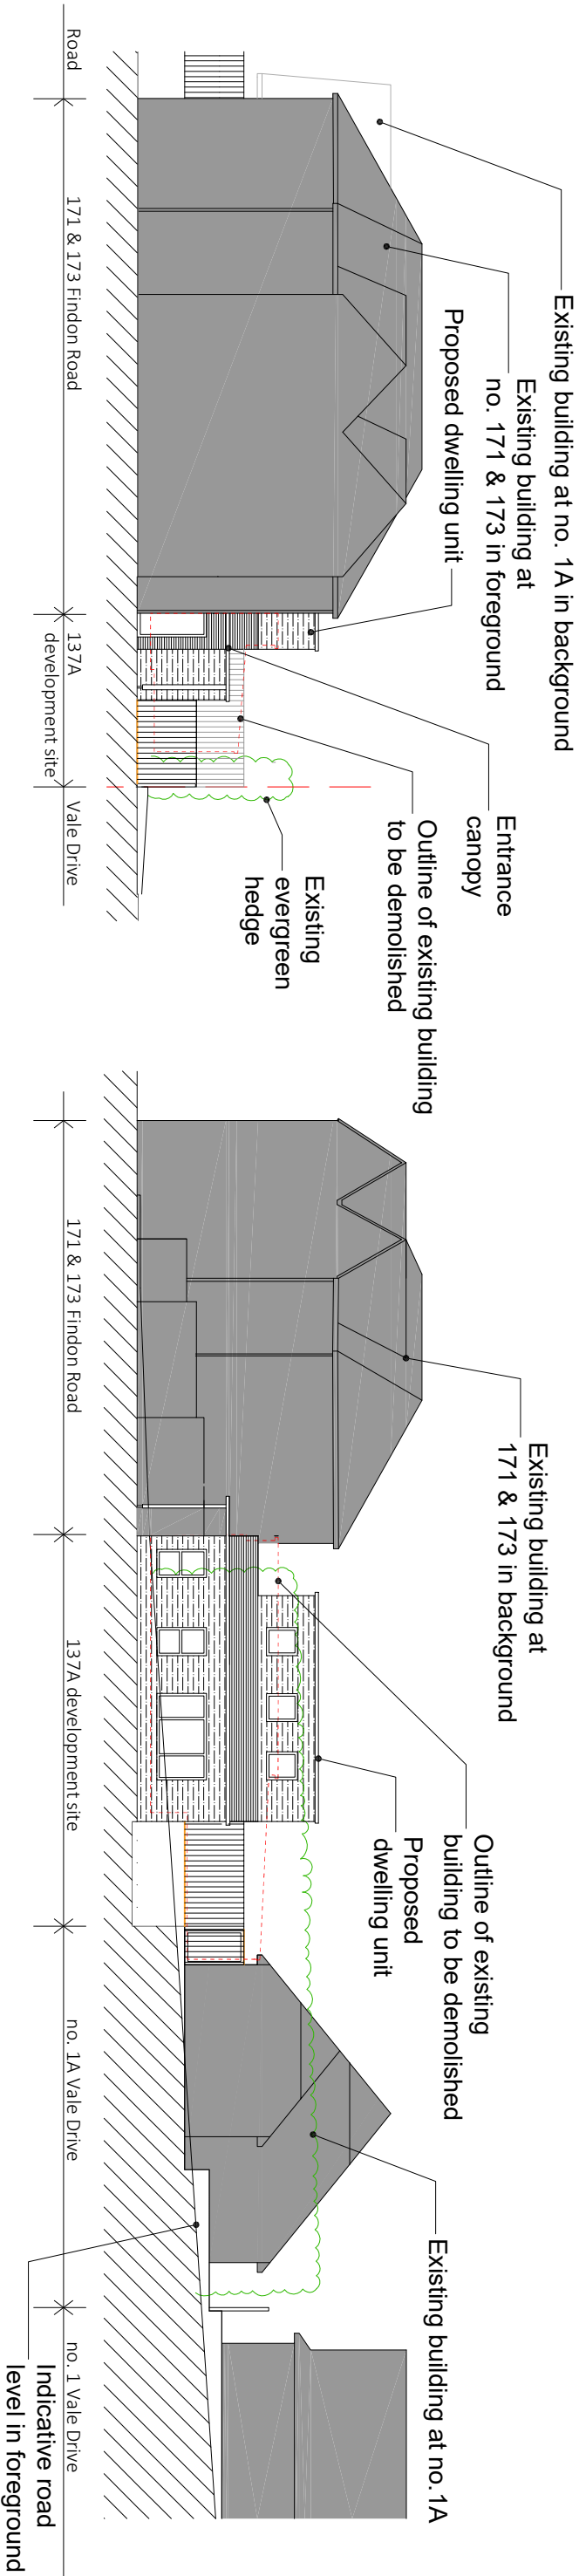


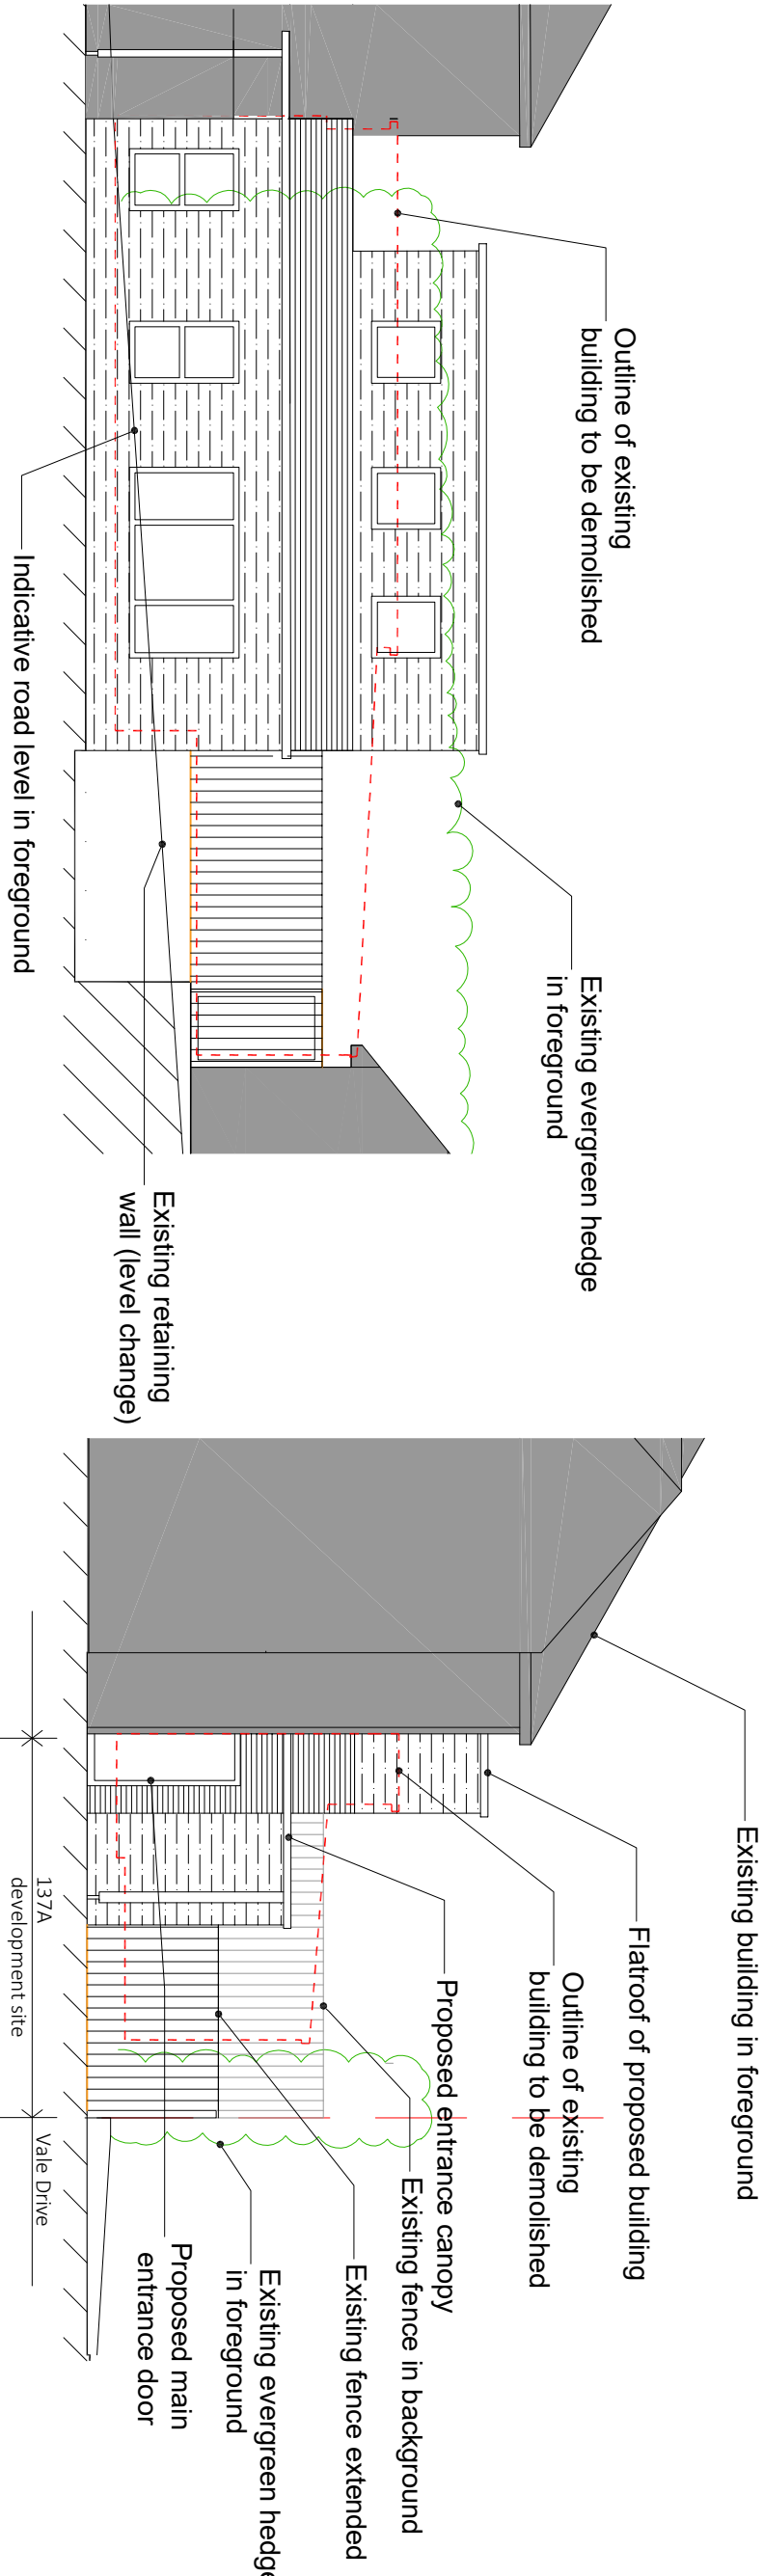

1 Proposed east (front) street elevation 1:200

2 Proposed north (side) street elevation 1:200

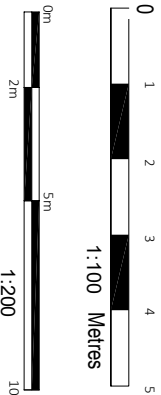

3 Proposed north (side) street elevation 1:100

4 Proposed east (front) street elevation 1:100

Project		Sheet
ARCH2026_FIRD-R		
Date	15.06.2026	A106-A
Scale	as stated at A3	
PLANNING ISSUE		

studio15
architects

22 Beehive Lane Ferring West Sussex BN12 5NN
T: 01903 333998
mail@studio15architects.co.uk
www.studio15architects.co.uk

Client Name and Address
Mr & Mrs Wayne Newson
173A Findon Rd
Worthing BN14 0BQ

Proposed new development

Details revised to reflect planning req. and client's instruction		29.06.2026
No. Revision/Issue		Date