

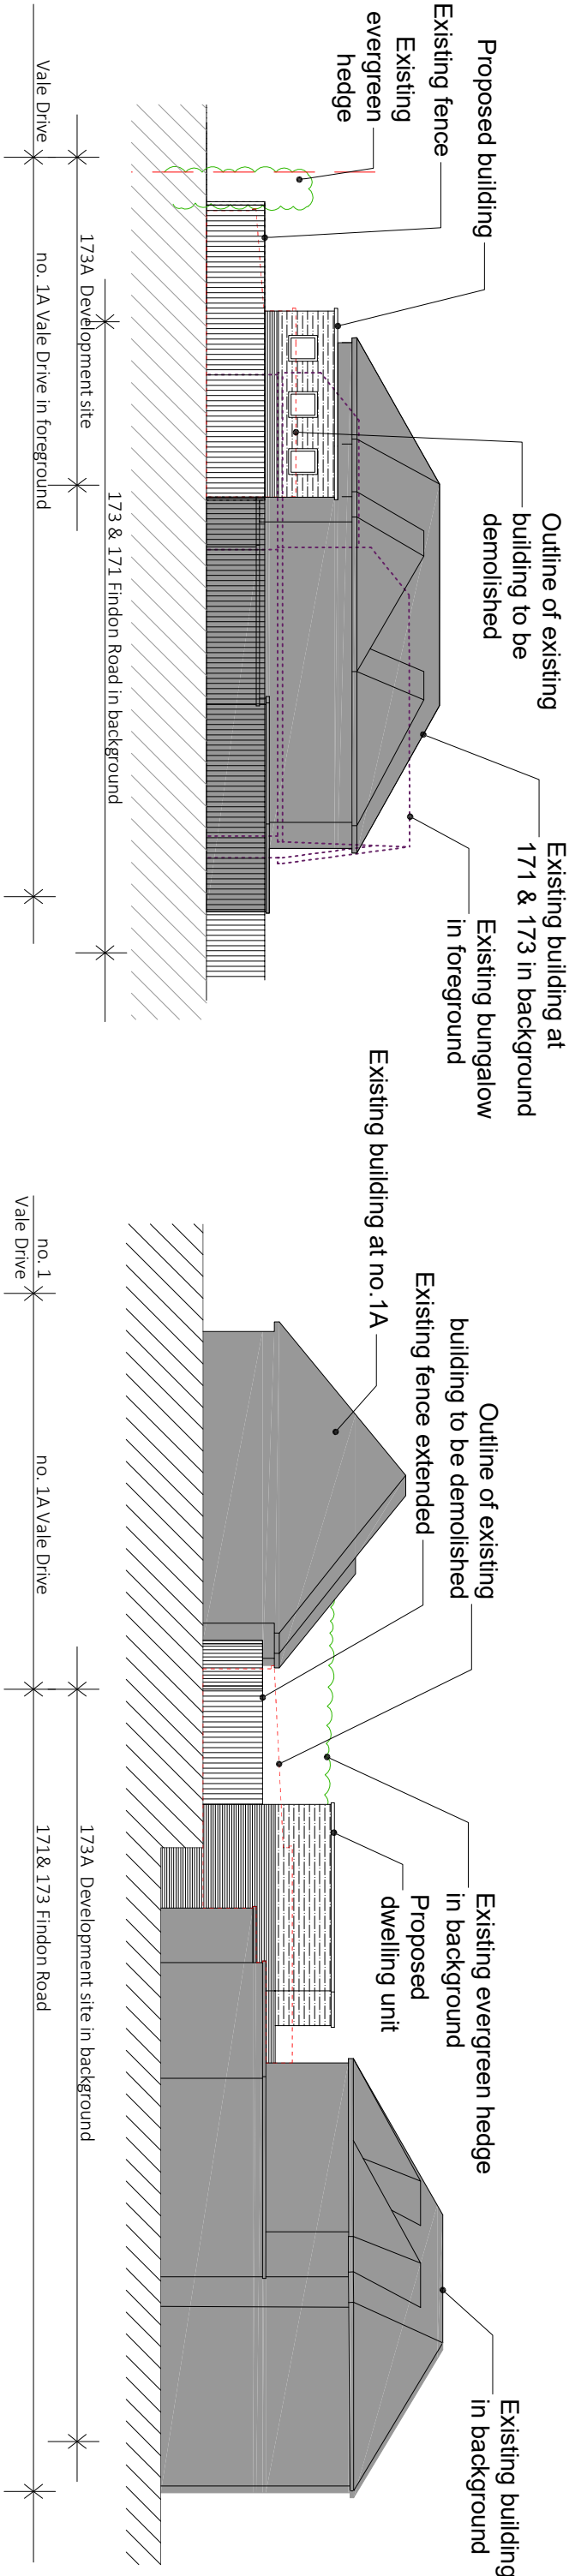


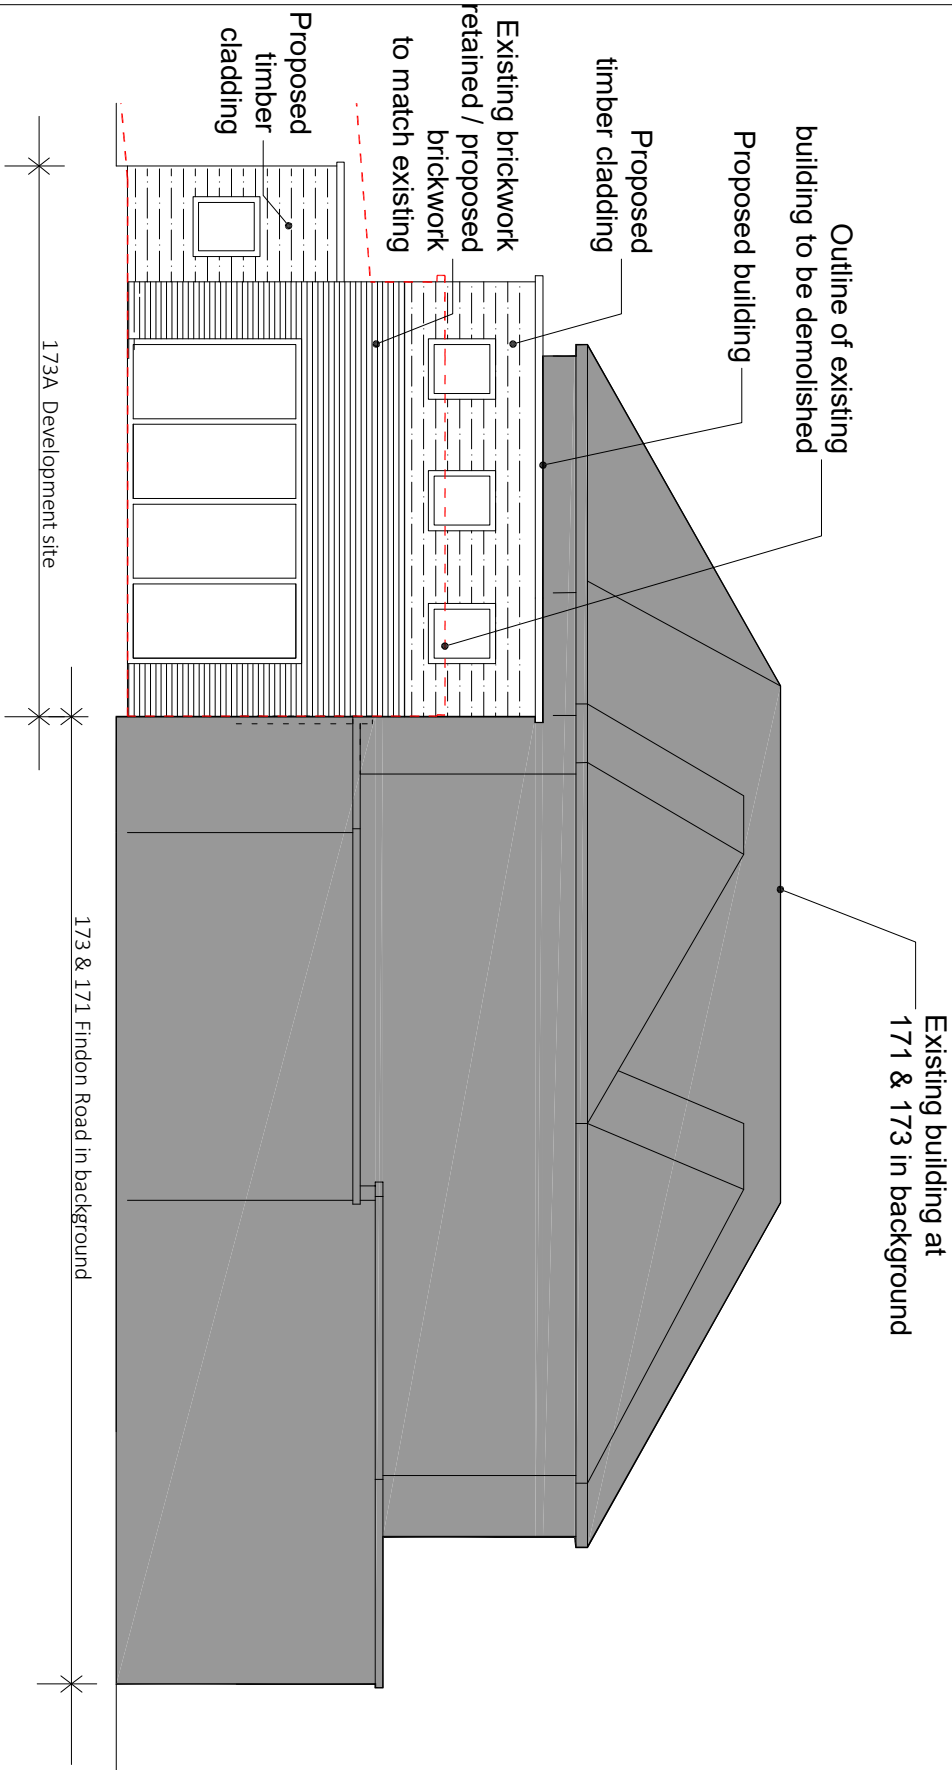

1 Proposed west (rear) elevation with context 1:200

2 Proposed south (side) elevation with context 1:200

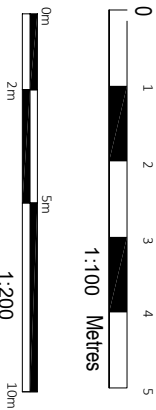

3 Proposed west (rear) elevation 1:100

4 Proposed typical section 1:100